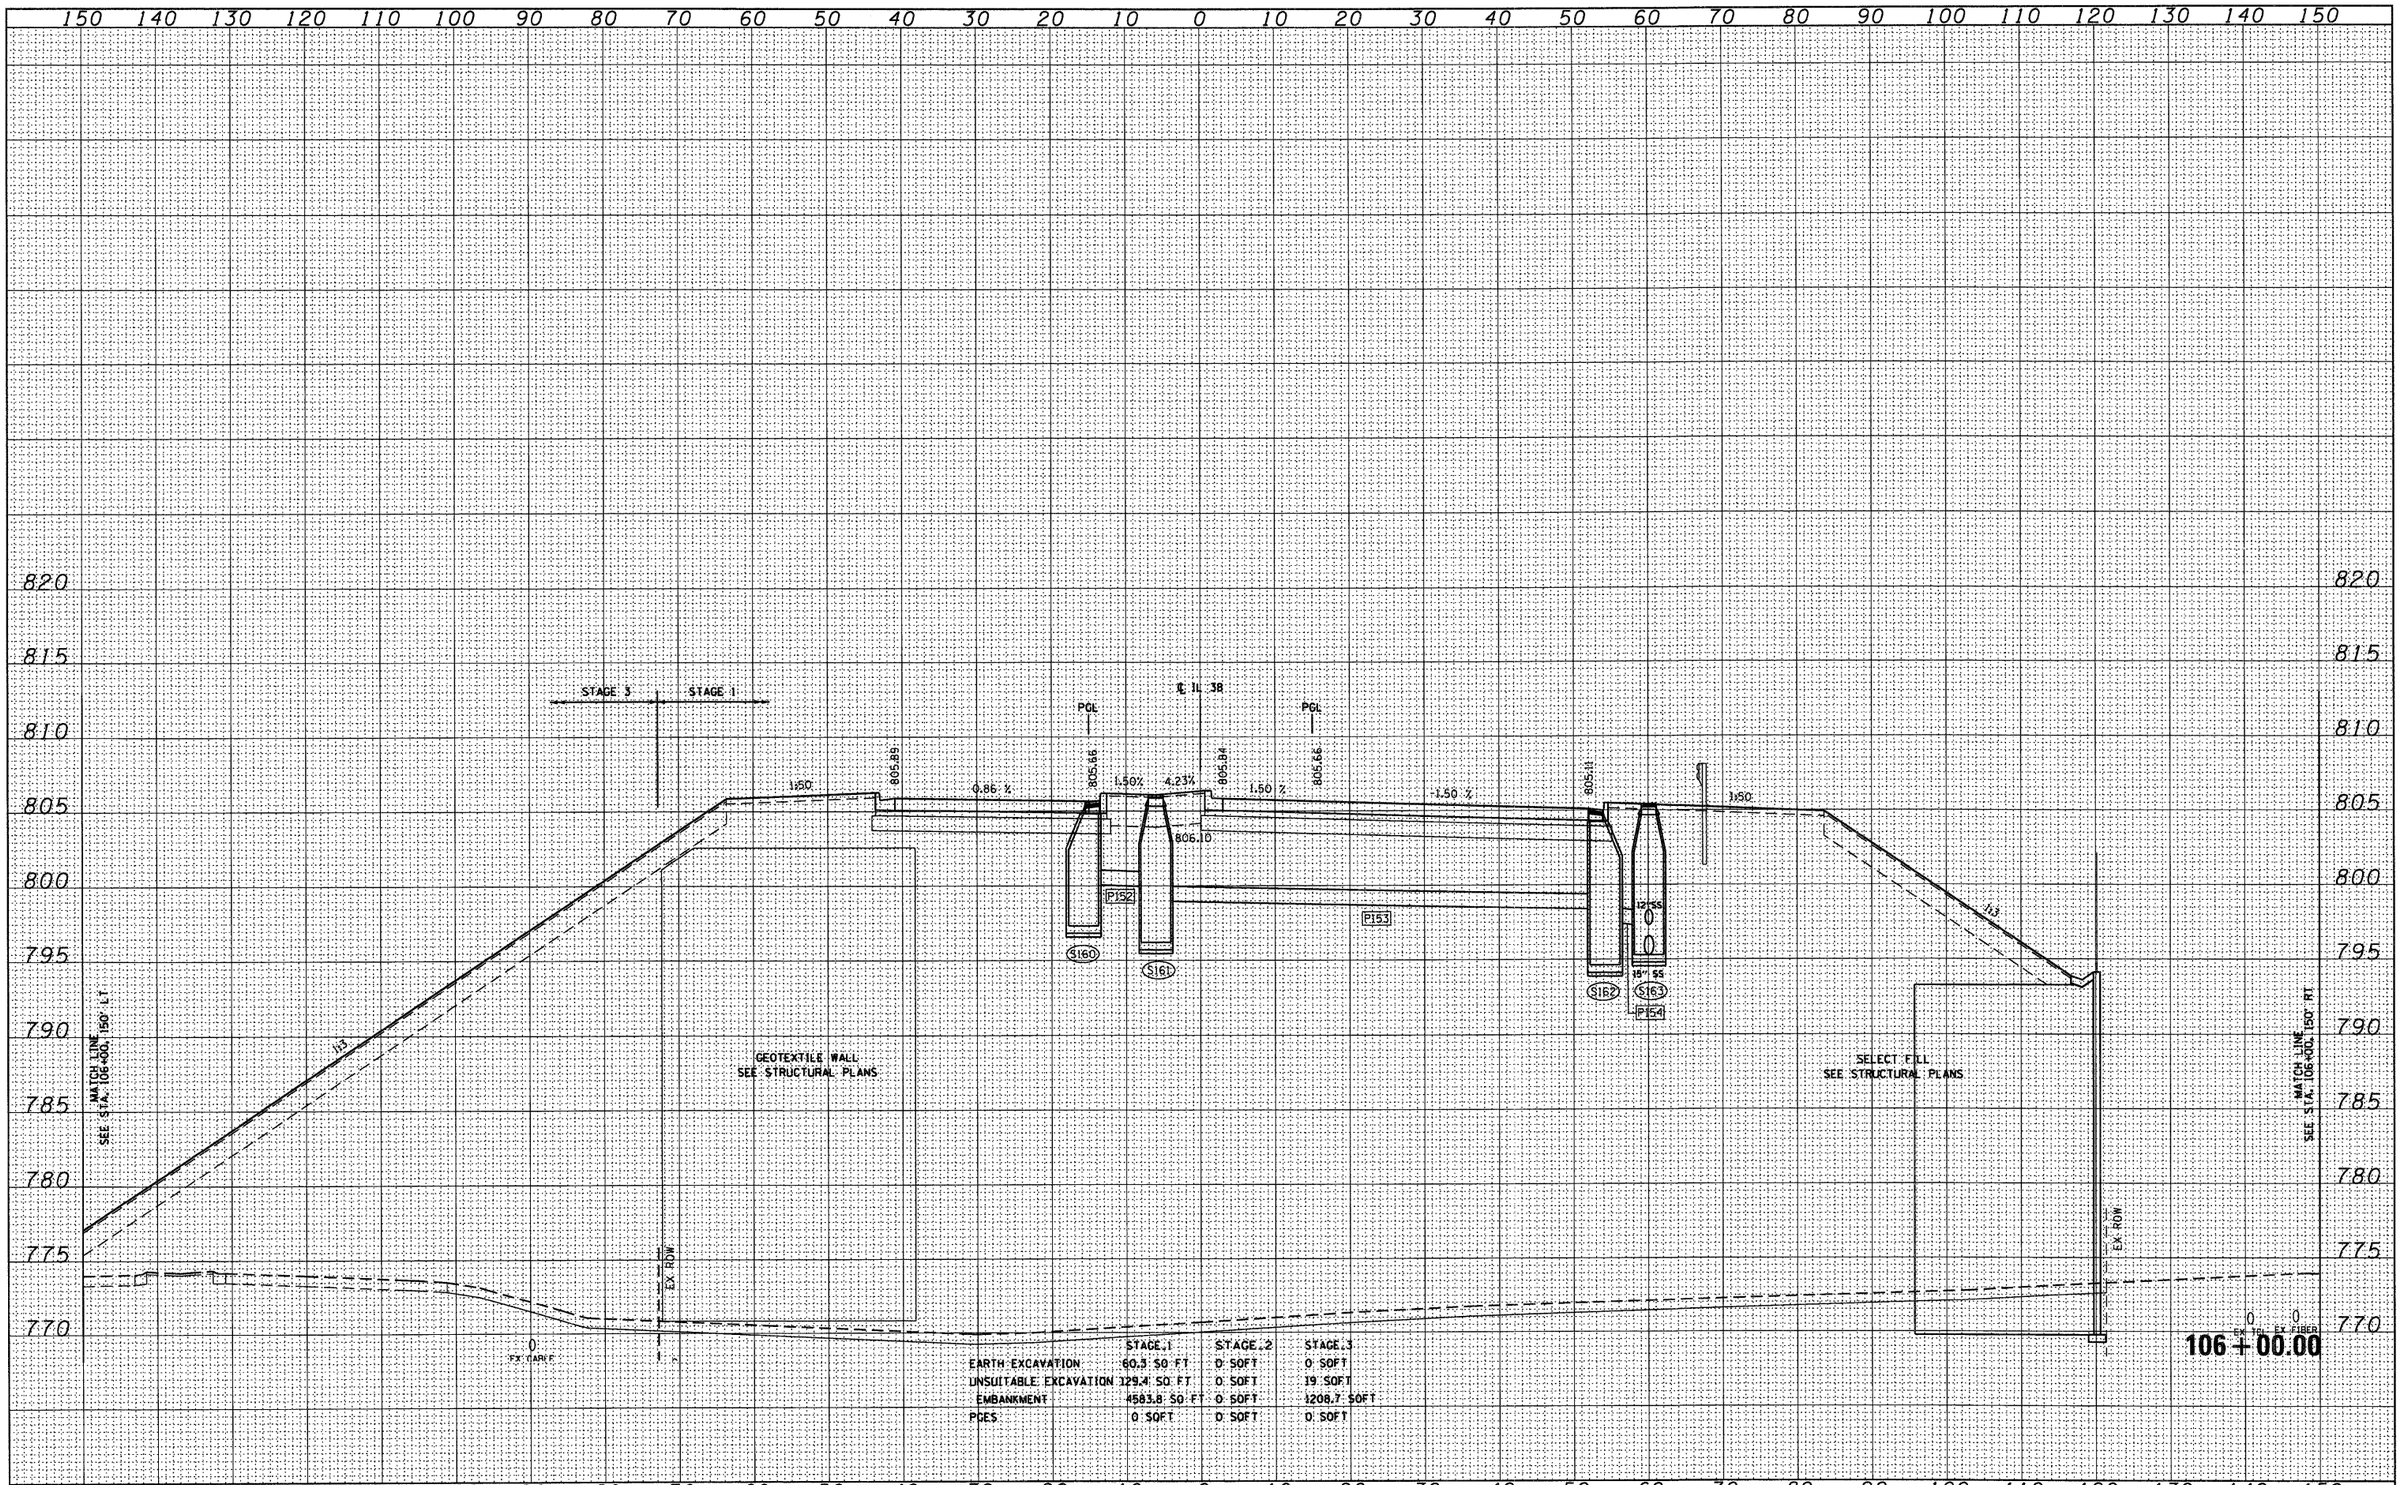

	STAGE 1	STAGE 2	STAGE 3
EARTH EXCAVATION	60.3 SQ FT	0 SQFT	0 SQFT
UNSUITABLE EXCAVATION	129.4 SQ FT	0 SQFT	19 SQFT
EMBANKMENT	4583.8 SQ FT	0 SQFT	1208.7 SQFT
PGES	0 SQFT	0 SQFT	0 SQFT

FINAL SURVEY	BY	DATE
NOTE BOOK	SURVEYED	
	PLOTTED	
	TEMPLATE	
	AREAS	
NO.	AREAS CHECKED	

ORIGINAL SURVEY	BY	DATE
NOTE BOOK	SURVEYED	
	PLOTTED	
	TEMPLATE	
	AREAS	
NO.	AREAS CHECKED	

FILE NAME = 0160122-SHT-XSSHT01.dgn	USER NAME = YKim	DESIGNED - MJT	REVISED -
		DRAWN - MJT	REVISED -
	PLOT SCALE = 1:10	CHECKED - EJG	REVISED -
	PLOT DATE = 10/14/2011	DATE -	REVISED -

STATE OF ILLINOIS
DEPARTMENT OF TRANSPORTATION

IL ROUTE 38 CROSS SECTIONS

SCALE:1"=10'H;1"=5'V | SHEET NO. 38 OF 152 SHEETS | STA. 106+00.00 TO STA. 106+00.00

F.A. RTE.	SECTION	COUNTY	TOTAL SHEETS	SHEET NO.
			421	281
	XS-38-38	CONTRACT NO.		
		ILLINOIS FED. AID PROJECT		