FINAL SURVEY	BY	DATE
NOTE BOOK	SURVEYED	
	PLOTTED	
	TEMPLATE	
	AREAS	
	AREAS CHECKED	
NO.		

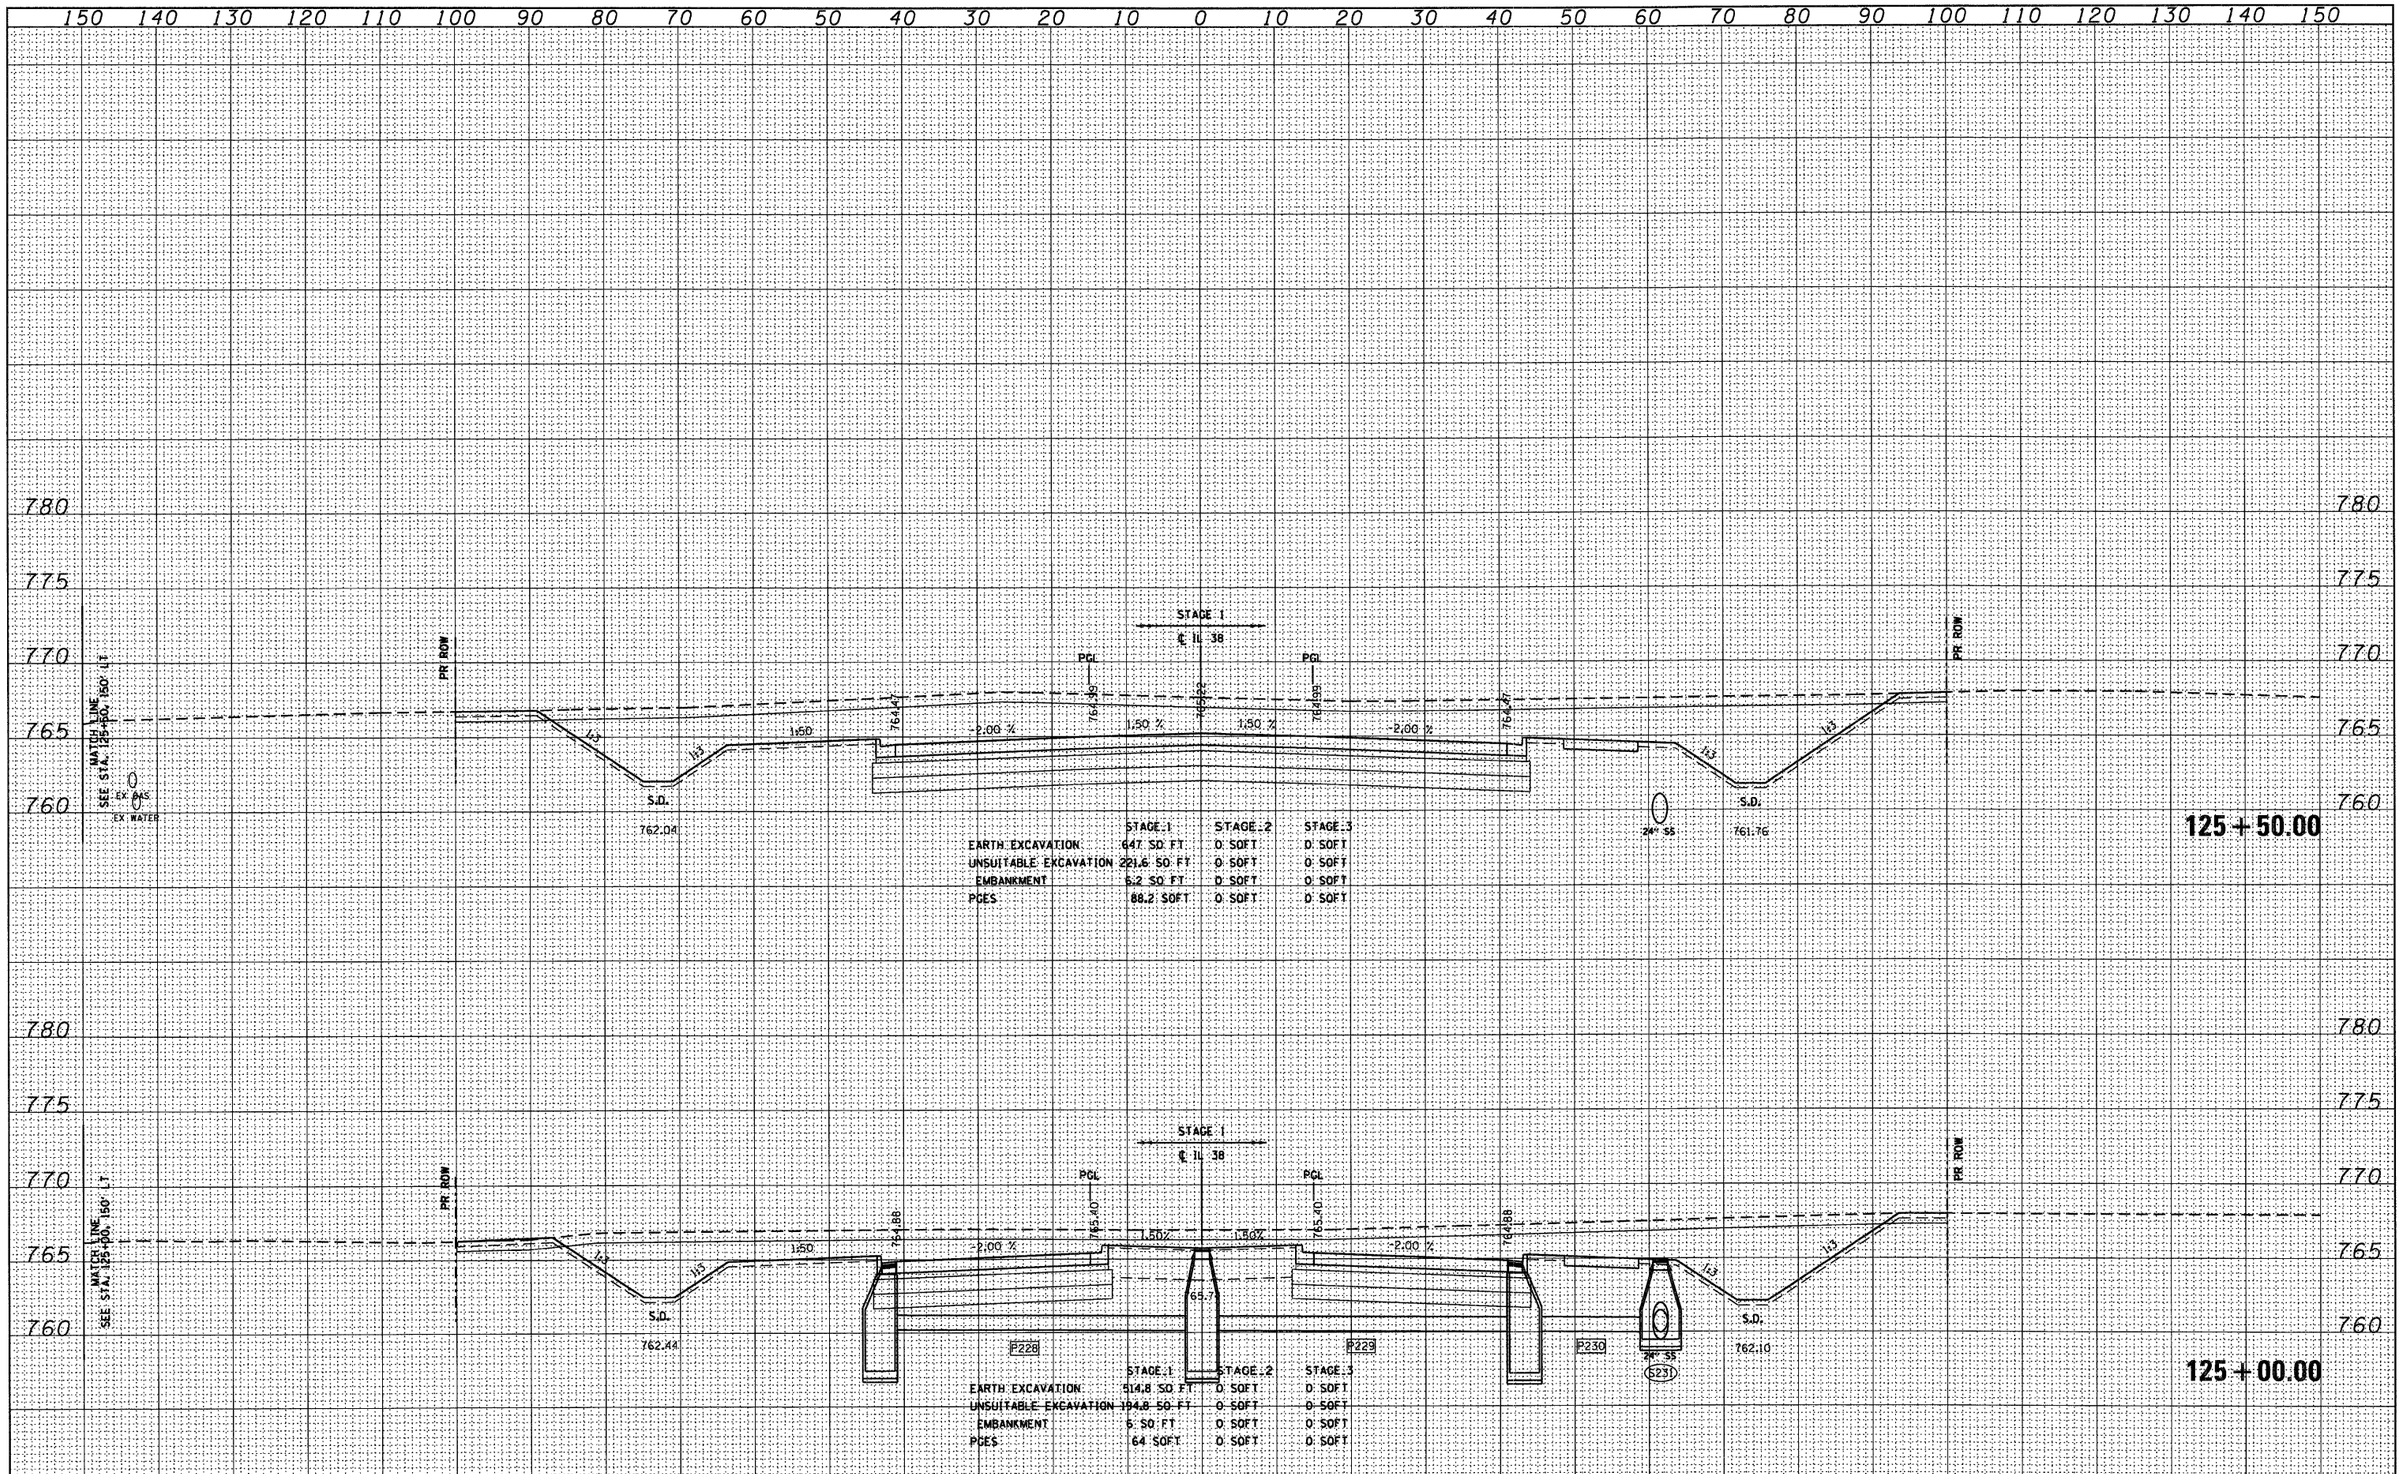

	STAGE 1	STAGE 2	STAGE 3
EARTH EXCAVATION	647 SQ FT	0 SQFT	0 SQFT
UNSUITABLE EXCAVATION	221.6 SQ FT	0 SQFT	0 SQFT
EMBANKMENT	6.2 SQ FT	0 SQFT	0 SQFT
PCES	88.2 SQFT	0 SQFT	0 SQFT

	STAGE 1	STAGE 2	STAGE 3
EARTH EXCAVATION	514.8 SQ FT	0 SQFT	0 SQFT
UNSUITABLE EXCAVATION	194.8 SQ FT	0 SQFT	0 SQFT
EMBANKMENT	6 SQ FT	0 SQFT	0 SQFT
PCES	64 SQFT	0 SQFT	0 SQFT

ORIGINAL SURVEY	BY	DATE
NOTE BOOK	SURVEYED	
	PLOTTED	
	TEMPLATE	
	AREAS	
	AREAS CHECKED	
NO.		

FILE NAME = D160122-SHT-XSSHT01.dgn

USER NAME = YKim

PLOT SCALE = 1:10

PLOT DATE = 10/14/2011

DESIGNED - MJT	REVISED -
DRAWN - MJT	REVISED -
CHECKED - EJG	REVISED -
DATE -	REVISED -

STATE OF ILLINOIS
DEPARTMENT OF TRANSPORTATION

IL ROUTE 38 CROSS SECTIONS

SCALE: 1"=10' H; 1"=5' V | SHEET NO. 73 OF 152 SHEETS | STA. 125+00.00 TO STA. 125+50.00

F.A. RTE.	SECTION	COUNTY	TOTAL SHEETS	SHEET NO.
			421	316
	XS-38-73	CONTRACT NO.		
		ILLINOIS FED. AID PROJECT		