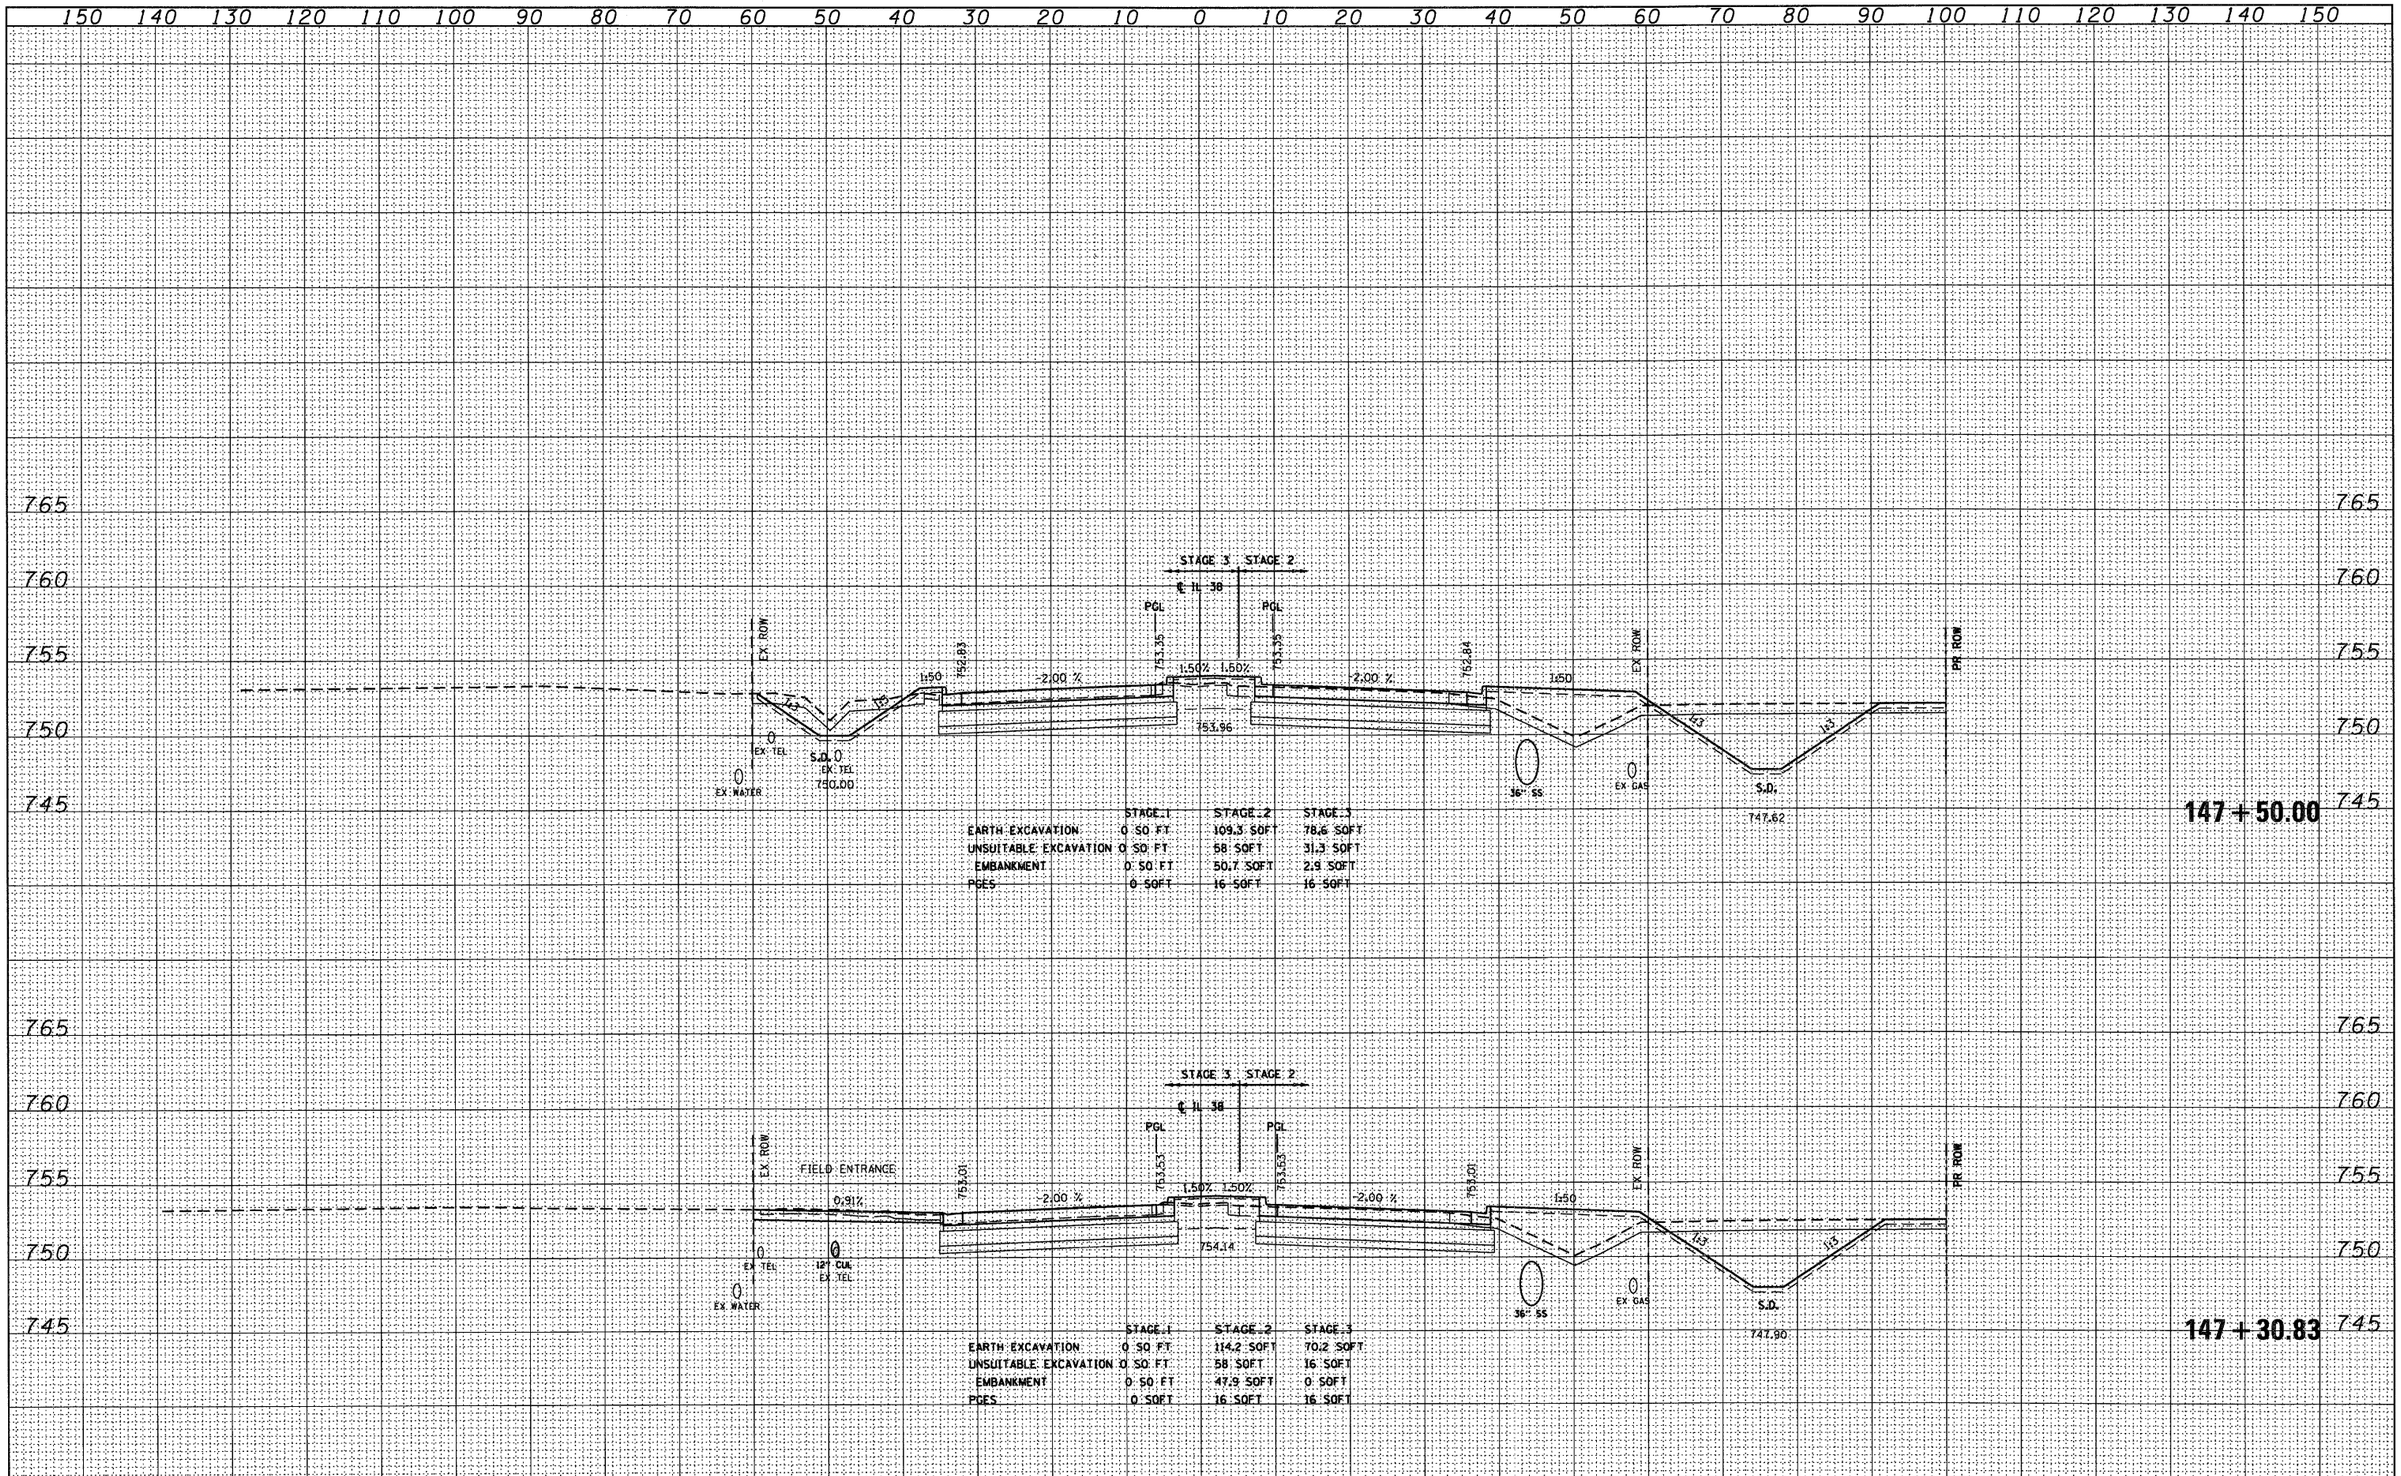

	STAGE 1	STAGE 2	STAGE 3
EARTH EXCAVATION	0 SQ FT	109.3 SQFT	78.6 SQFT
UNSUITABLE EXCAVATION	0 SQ FT	58 SQFT	31.3 SQFT
EMBANKMENT	0 SQ FT	50.7 SQFT	2.9 SQFT
PGES	0 SQFT	16 SQFT	16 SQFT

	STAGE 1	STAGE 2	STAGE 3
EARTH EXCAVATION	0 SQ FT	114.2 SQFT	70.2 SQFT
UNSUITABLE EXCAVATION	0 SQ FT	58 SQFT	16 SQFT
EMBANKMENT	0 SQ FT	47.9 SQFT	0 SQFT
PGES	0 SQFT	16 SQFT	16 SQFT

FINAL SURVEY	BY	DATE
SURVEYED		
PLOTTED		
TEMPLATE		
AREAS		
AREAS CHECKED		
NOTE BOOK		
NO.		

ORIGINAL SURVEY	BY	DATE
SURVEYED		
PLOTTED		
TEMPLATE		
AREAS		
AREAS CHECKED		
NOTE BOOK		
NO.		

FILE NAME = D160122-SHT-XSSHT01.dgn

USER NAME = YKim

PLOT SCALE = 1:10

PLOT DATE = 10/14/2011

DESIGNED - MJT
DRAWN - MJT
CHECKED - EJG
DATE -

REVISED -
REVISED -
REVISED -
REVISED -

STATE OF ILLINOIS
DEPARTMENT OF TRANSPORTATION

IL ROUTE 38 CROSS SECTIONS

SCALE: 1"=10' H; 1"=5' V | SHEET NO. 95 OF 152 SHEETS | STA. 147+30.83 TO STA. 147+50.00

F.A. RTE.	SECTION	COUNTY	TOTAL SHEETS	SHEET NO.
			421	338
	XS-38-95	CONTRACT NO.		
		ILLINOIS FED. AID PROJECT		