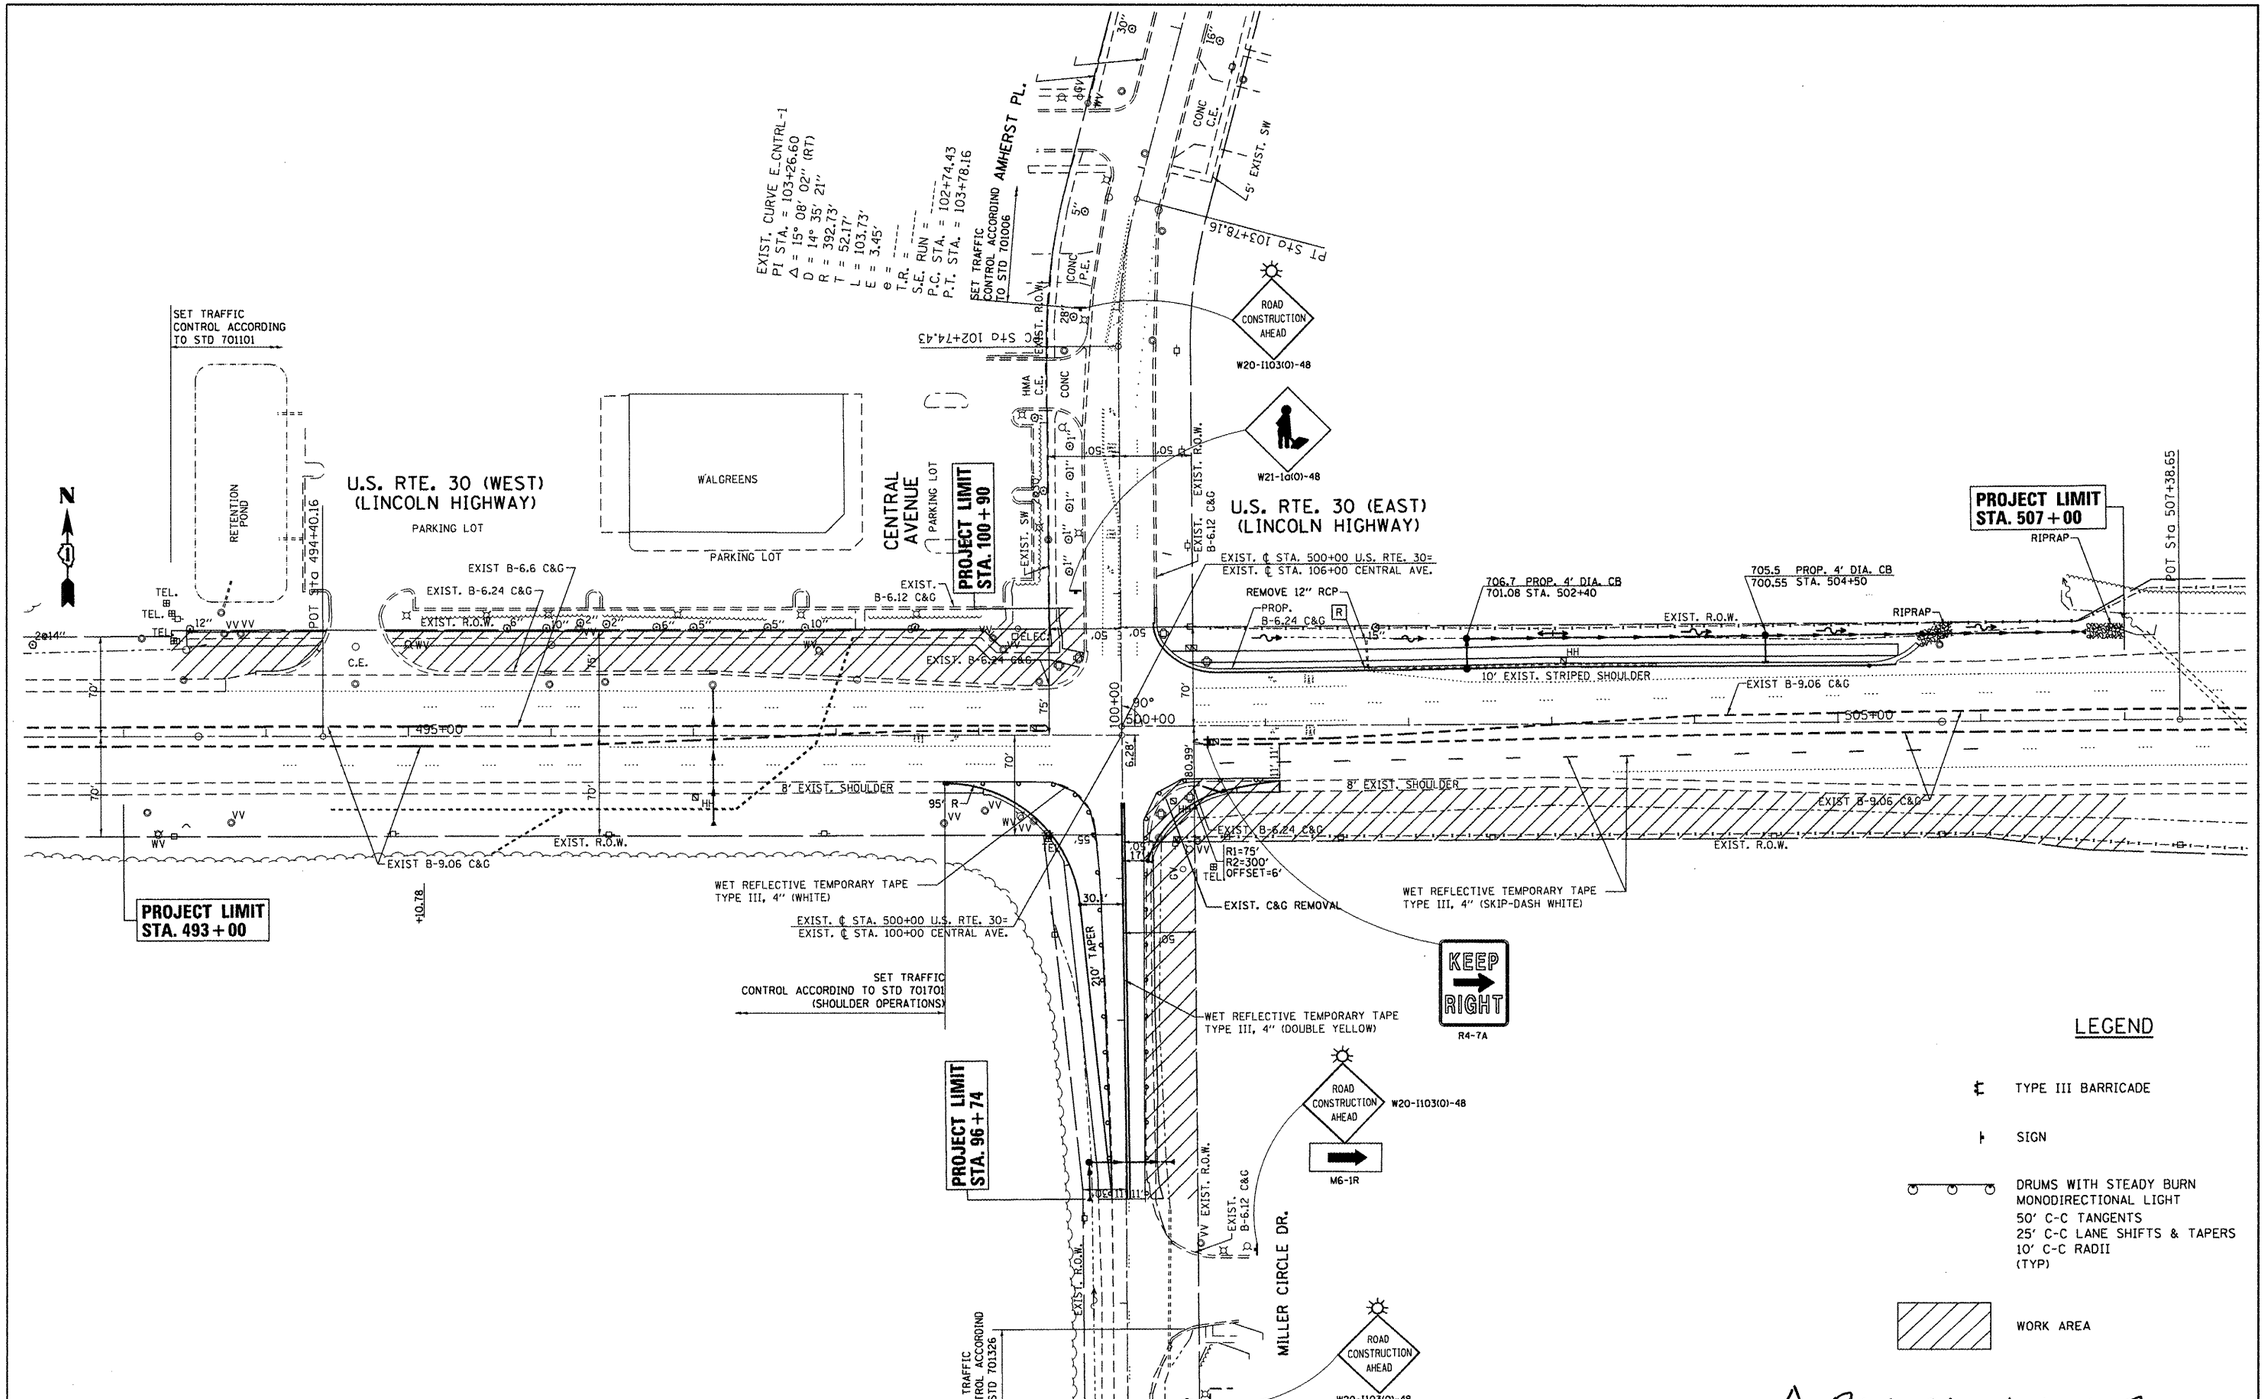

△1 Rev. Sheet 6-1-12

FILE NAME = c:\pw_work\pwidot\midyja\dms92836\P156808-staging-Design.dgn	USER NAME = midyja	DESIGNED -	REVISED -	STATE OF ILLINOIS DEPARTMENT OF TRANSPORTATION	SUGGESTED STAGING AND TRAFFIC CONTROL STAGE II US 30 AT CENTRAL AVE.	F.A.P. RTE. 353	SECTION 23-N-4	COUNTY COOK	TOTAL SHEETS 68 / SHEET NO. 22
	PLOT SCALE = 100.0000 ' / in.	DRAWN -	REVISED -					CONTRACT NO. 60L21	
	PLOT DATE = 4/26/2012	CHECKED -	REVISED -		SCALE: SHEET OF SHEETS STA. TO STA.			ILLINOIS FED. AID PROJECT	
		DATE -	REVISED -						