ROUTE	SECTION	COUNTY	TOTAL SHEETS	SHEET NUMBER
VARIOUS	2011-059-I	COOK	44	28

Contract 60P77

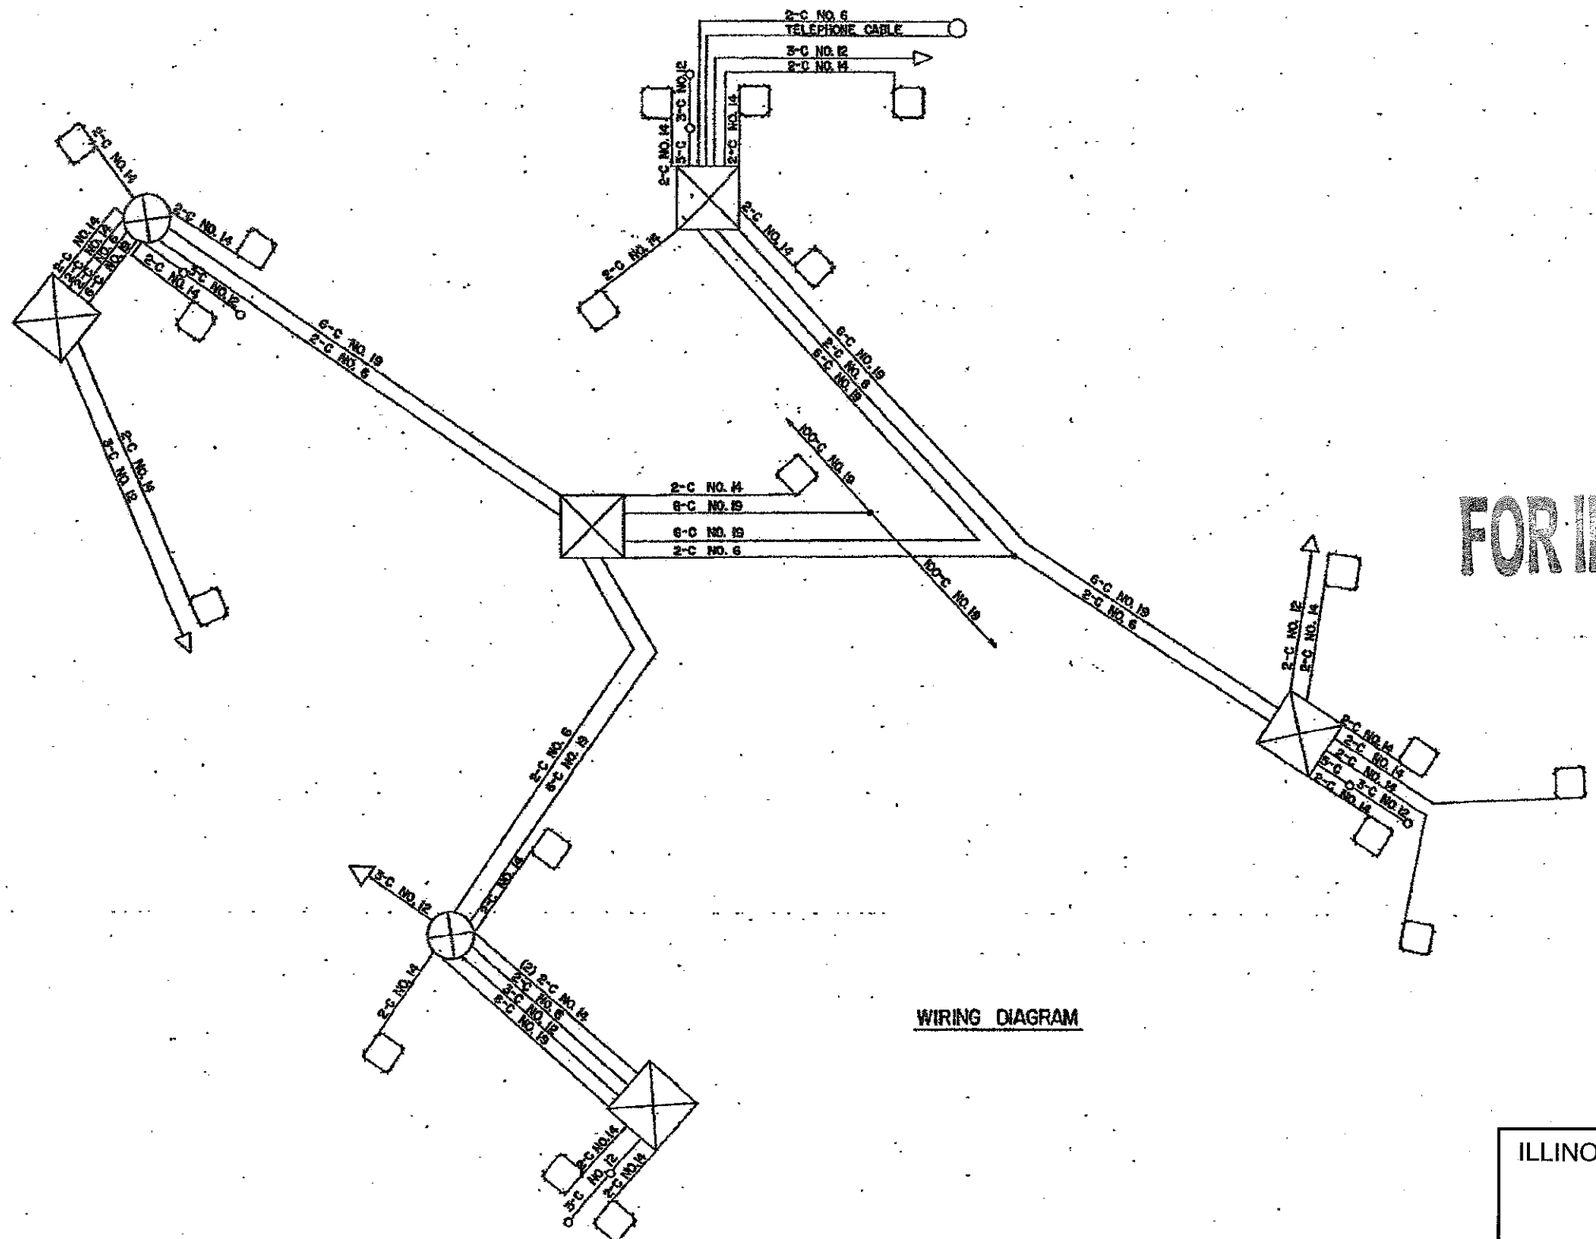

WIRING DIAGRAM

FOR INFORMATION ONLY

SHEET 3 OF 4

ILLINOIS DEPARTMENT OF TRANSPORTATION

LOCATION 16
I-94 (EDENS EXPY) EB
TOUHY AVE METERING INSTALLATION