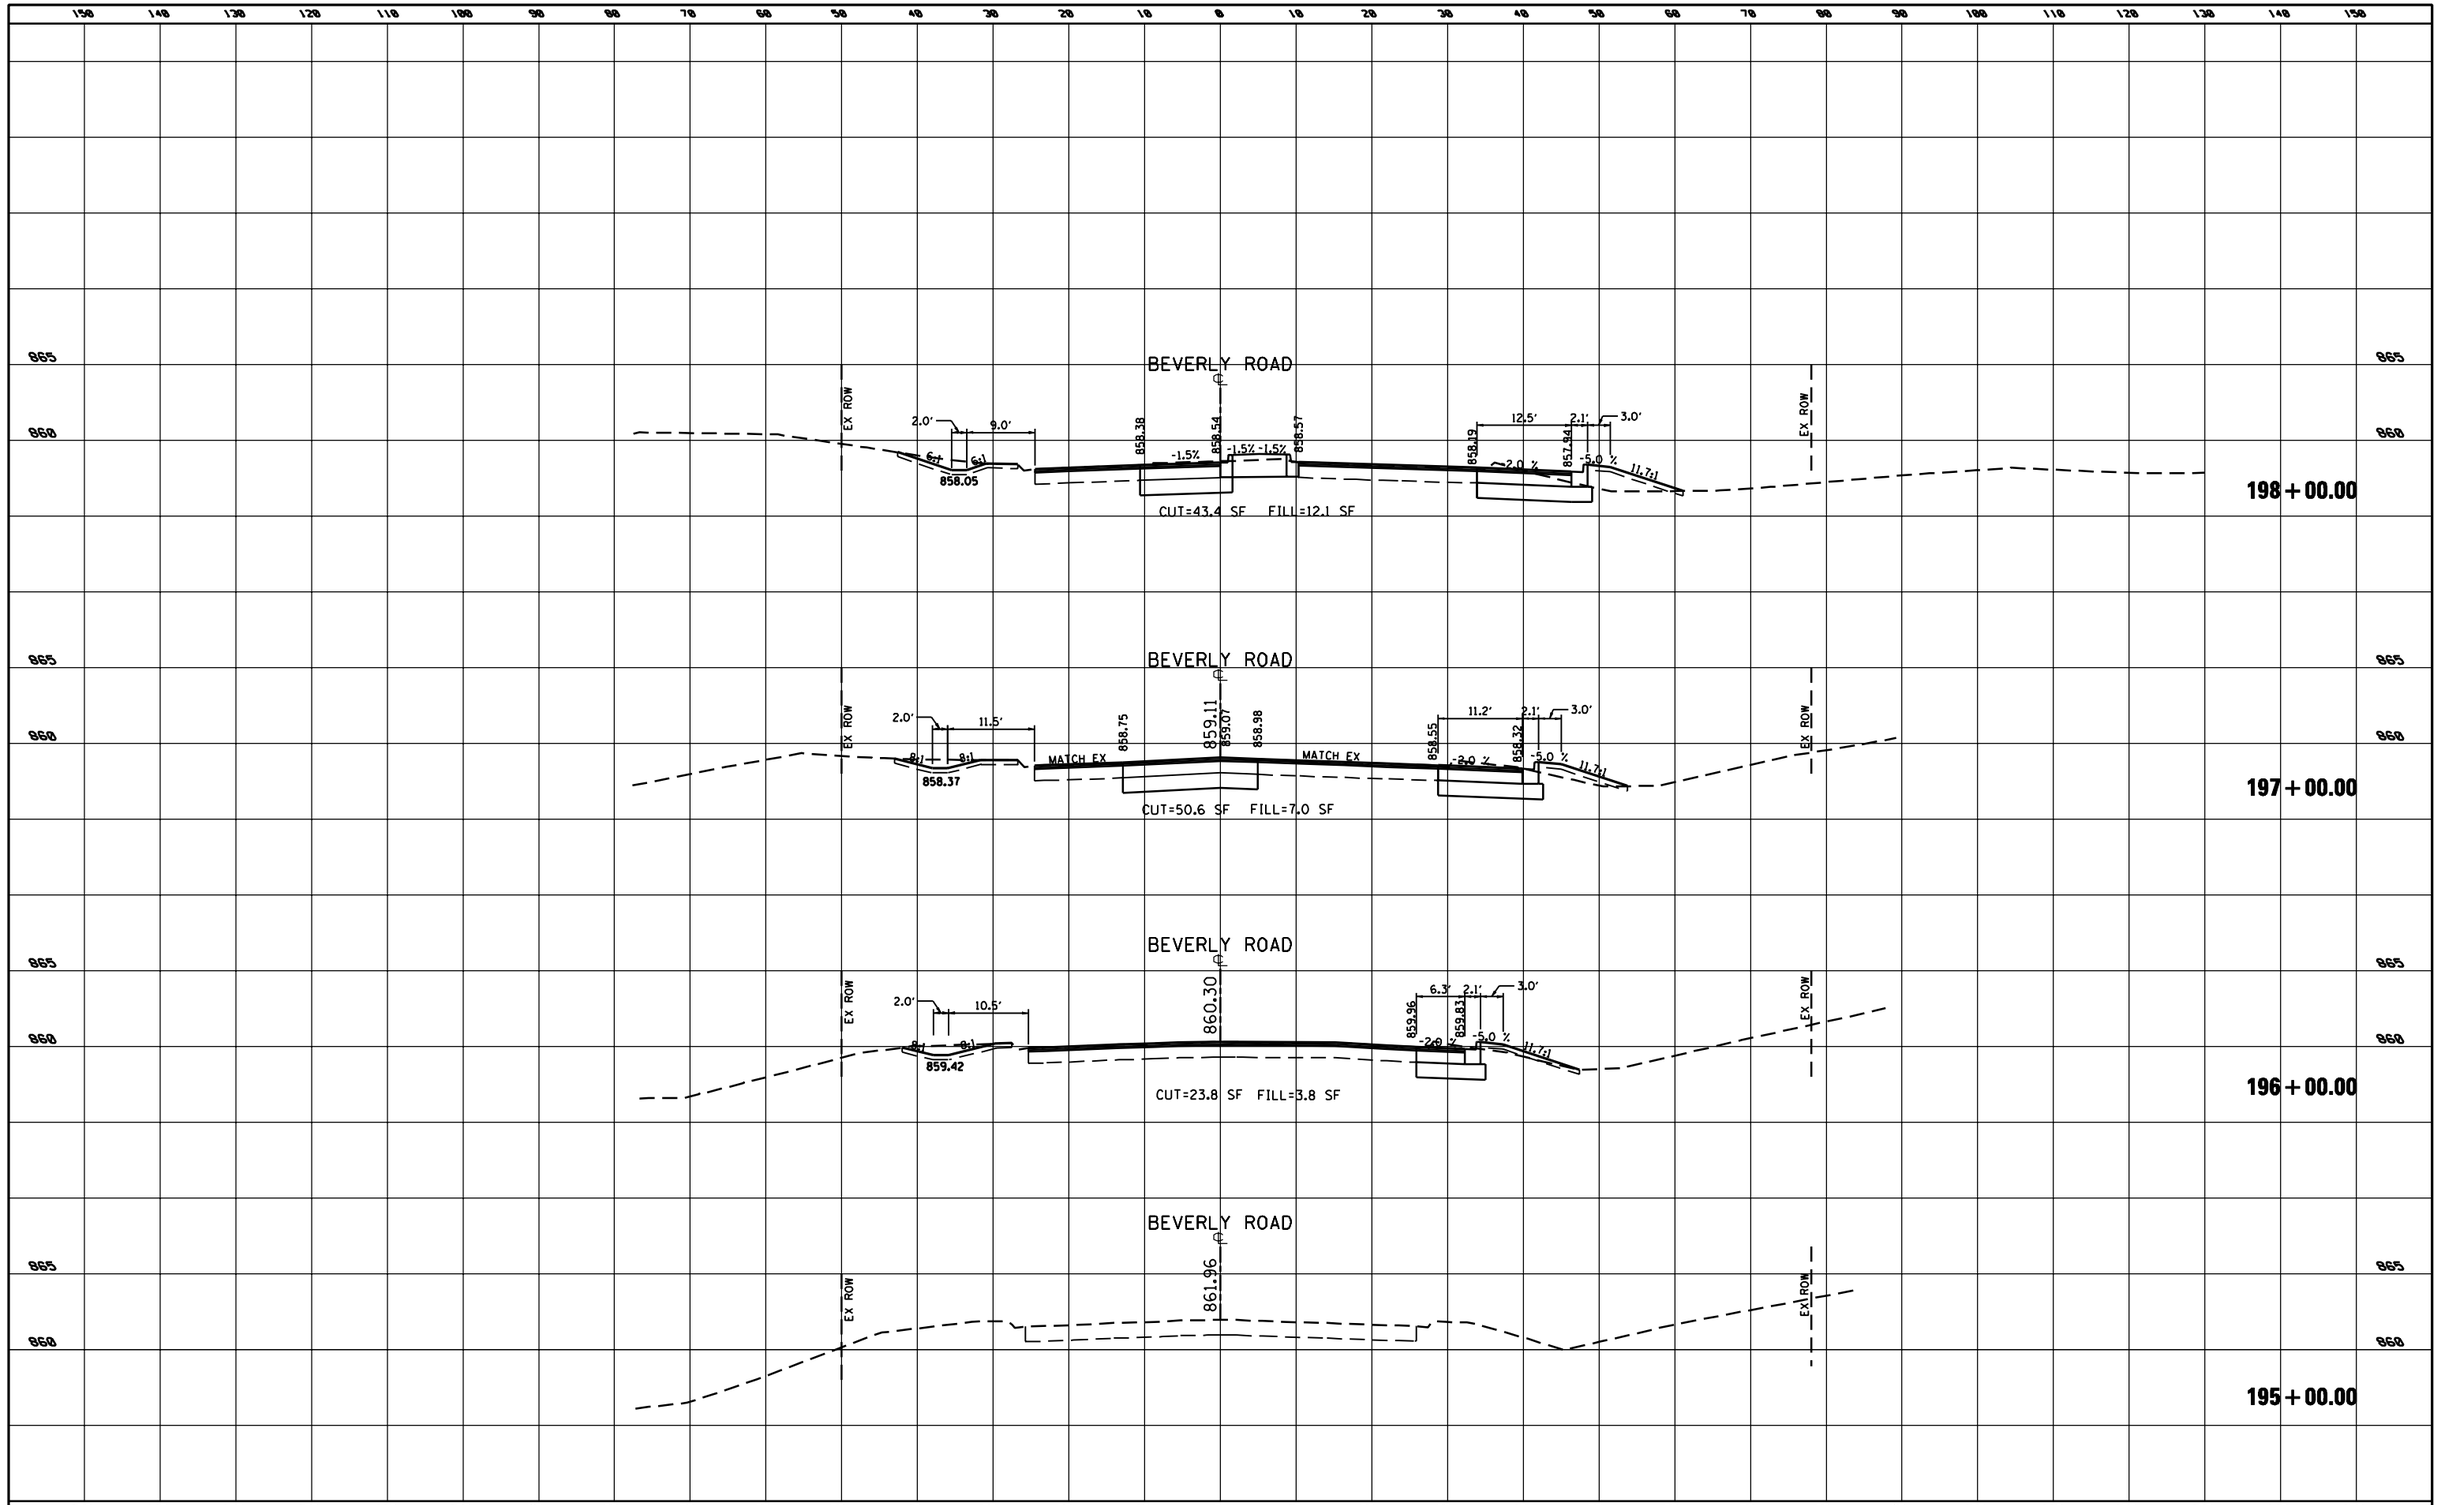

	DATE	BY
FINAL SURVEY	SURVEYED	
	PLOTTED	
NOTE BOOK	TEMPLATE	
NO.	AREAS	
	AREAS CHECKED	

	DATE	BY
ORIGINAL SURVEY	SURVEYED	
	PLOTTED	
NOTE BOOK	TEMPLATE	
NO.	AREAS	
	AREAS CHECKED	

FILE NAME = p:\2009\me09006_varvar phii\cadd\W038_IL72_Beverly\Shts\D160P90-sht-xssht Beverly.dgn	USER NAME = Peter	DESIGNED -	REVISED -
		DRAWN -	REVISED -
	PLOT SCALE = 20.0000 ' / IN.	CHECKED -	REVISED -
	PLOT DATE = 4/5/2012	DATE -	REVISED -

STATE OF ILLINOIS
DEPARTMENT OF TRANSPORTATION

CROSS SECTIONS - BEVERLY RD

SCALE: 1" = 10' | SHEET NO. 1 OF 2 SHEETS | STA. 195+00.00 TO STA. 198+00.00

F.A. RTE.	SECTION	COUNTY	TOTAL SHEETS	SHEET NO.
341	2011-071-N	COOK/KANE	56	55
		CONTRACT NO. 60P90		
		ILLINOIS FED. AID PROJECT		