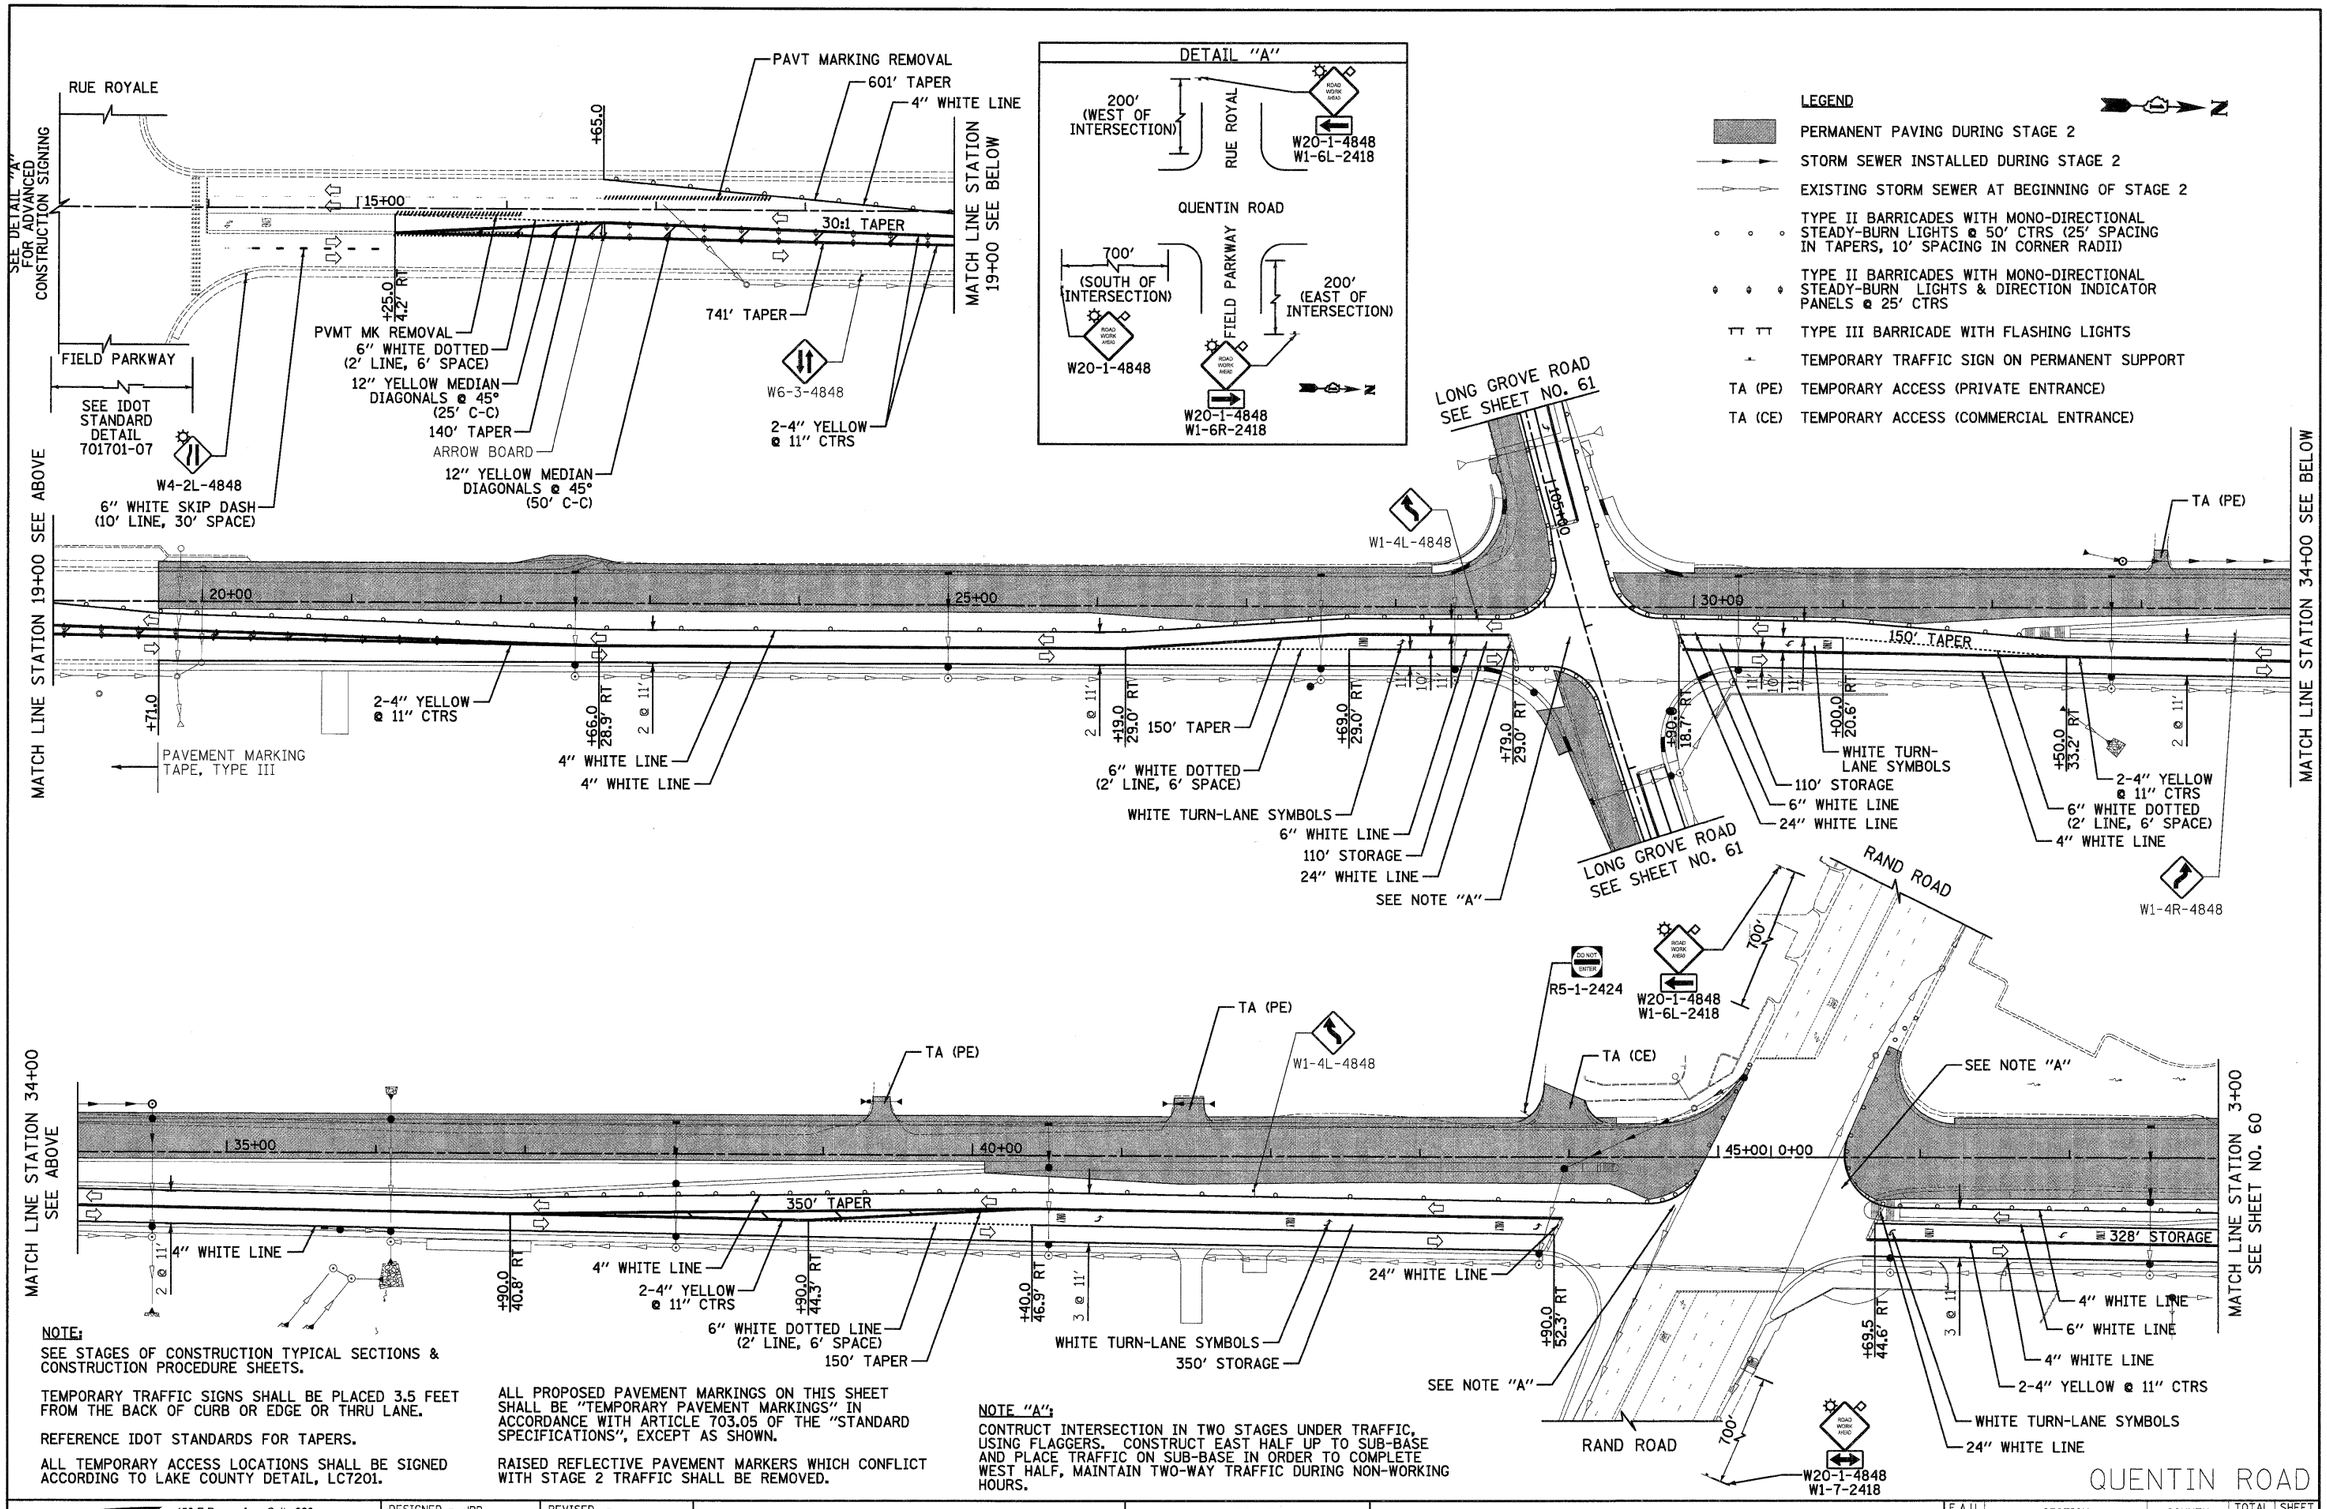

NOTE:

SEE STAGES OF CONSTRUCTION TYPICAL SECTIONS & CONSTRUCTION PROCEDURE SHEETS.

TEMPORARY TRAFFIC SIGNS SHALL BE PLACED 3.5 FEET FROM THE BACK OF CURB OR EDGE OR THRU LANE.

REFERENCE IDOT STANDARDS FOR TAPERS.

ALL TEMPORARY ACCESS LOCATIONS SHALL BE SIGNED ACCORDING TO LAKE COUNTY DETAIL, LC7201.

ALL PROPOSED PAVEMENT MARKINGS ON THIS SHEET SHALL BE "TEMPORARY PAVEMENT MARKINGS" IN ACCORDANCE WITH ARTICLE 703.05 OF THE "STANDARD SPECIFICATIONS", EXCEPT AS SHOWN.

RAISED REFLECTIVE PAVEMENT MARKERS WHICH CONFLICT WITH STAGE 2 TRAFFIC SHALL BE REMOVED.

NOTE "A":

CONTRUCT INTERSECTION IN TWO STAGES UNDER TRAFFIC, USING FLAGGERS. CONSTRUCT EAST HALF UP TO SUB-BASE AND PLACE TRAFFIC ON SUB-BASE IN ORDER TO COMPLETE WEST HALF, MAINTAIN TWO-WAY TRAFFIC DURING NON-WORKING HOURS.

FINAL SURVEY NOTE BOOK NO. | DATE | BY | SURVEYED | PLOTTED | TEMPLATE | AREAS | AREAS CHECKED

ORIGINAL SURVEY NOTE BOOK NO. | DATE | BY | SURVEYED | PLOTTED | TEMPLATE | AREAS | AREAS CHECKED

CIVILTECH
450 E Devon Ave, Suite 300
Itasca, Illinois 60143
Tel: 630.773.3900 Fax: 630.773.3975
www.civiltechinc.com

DESIGNED	- JRR	REVISED -
DRAWN	- JRR	REVISED -
CHECKED	- RTM	REVISED -
DATE	- 10/24/2011	REVISED -

STATE OF ILLINOIS
DEPARTMENT OF TRANSPORTATION

SCALES
HORIZ. 0 50 100

STAGES OF CONSTRUCTION STAGE II

SHEET NO. 1 OF 3 SHEETS

F.A.U. RTE.	SECTION	COUNTY	TOTAL SHEETS	SHEET NO.
364	02-00051-08-WR	LAKE	188	59
		CONTRACT NO. 63649		
FED. ROAD DIST. NO. 1	ILLINOIS	FED. AID PROJECT		