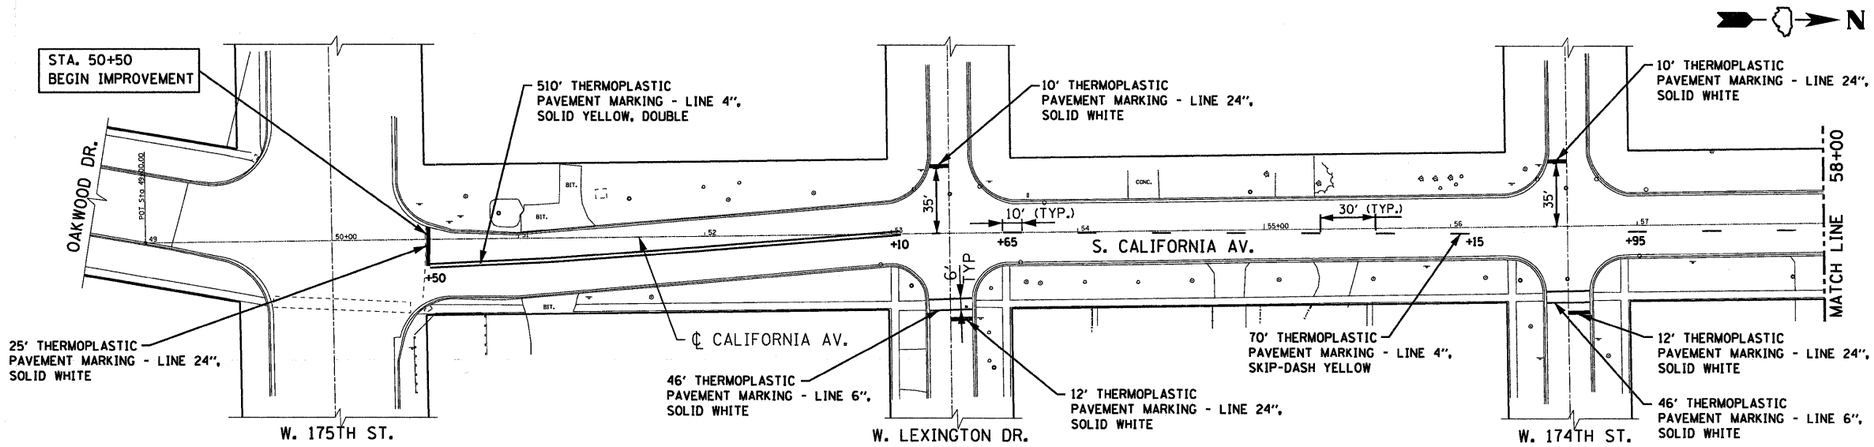

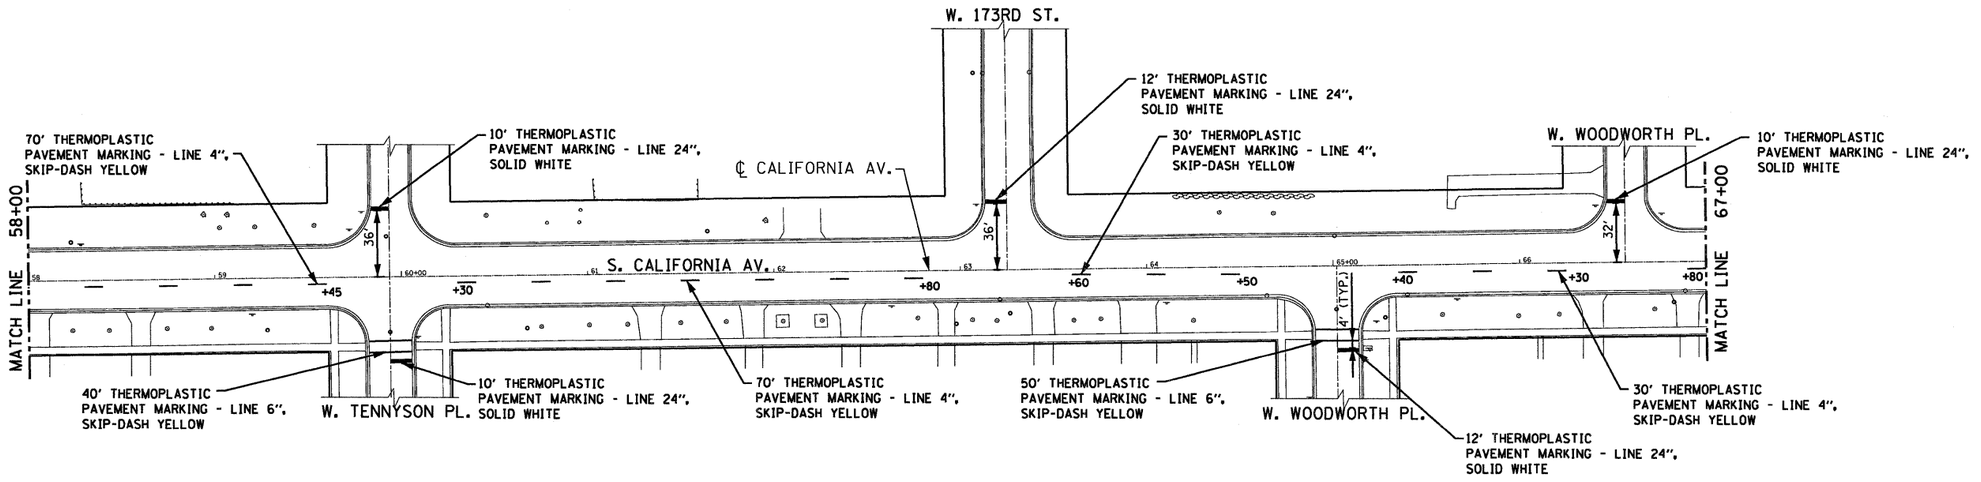

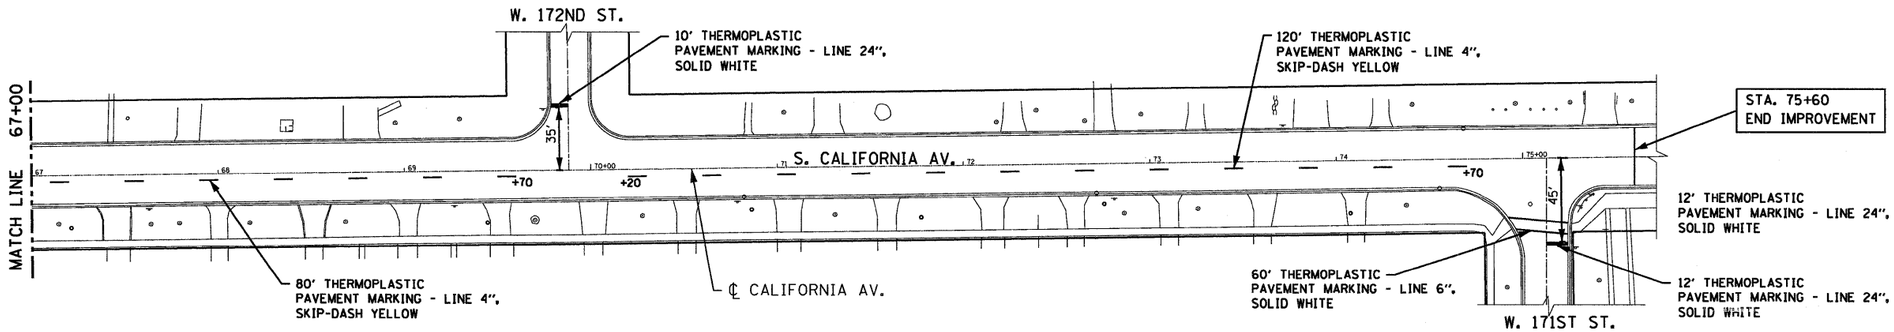

NOTE:
SEE SHEET No. 10 FOR PAVEMENT MARKING DETAILS.

Globetrotters
Engineering Corporation
ENGINEERS - ARCHITECTS
300 S Wacker Drive
Chicago, Illinois 60606 U.S.A.
Ph 312-922-6400

FILE NAME = P:\projects\05726\030\C\Sheet\C07.dgn	USER NAME = boris.shkolnik	DESIGNED - CST	REVISED -
		DRAWN - BS	REVISED -
	PLOT SCALE = 1"=10'	CHECKED - CST	REVISED -
	PLOT DATE = 1/26/2012	DATE -	REVISED -

STATE OF ILLINOIS
DEPARTMENT OF TRANSPORTATION

PAVEMENT STRIPING PLAN

SCALE: 1"=10' | SHEET NO. 7 OF 10 SHEETS | STA. 50+50 | TO STA. 75+60

F.A. RTE.	SECTION	COUNTY	TOTAL SHEETS	SHEET NO.
2835	10-00079-00-RS	COOK	10	7
	CALIFORNIA AVE.	CONTRACT NO. 63701		
FED. ROAD DIST. NO.	ILLINOIS	FED. AID PROJECT		

P:\cad\Micro\PenTbl\dot.tbl
P:\cad\Micro\PlotDrvr\MP.pdf-24x36plotfg