PLAN
SURVEYED | DATE
PLOTTED | BY
DRAWN | CHECKED
NOTE BOOK | ALL R/W CHECKED
NO. | CADD FILE NAME

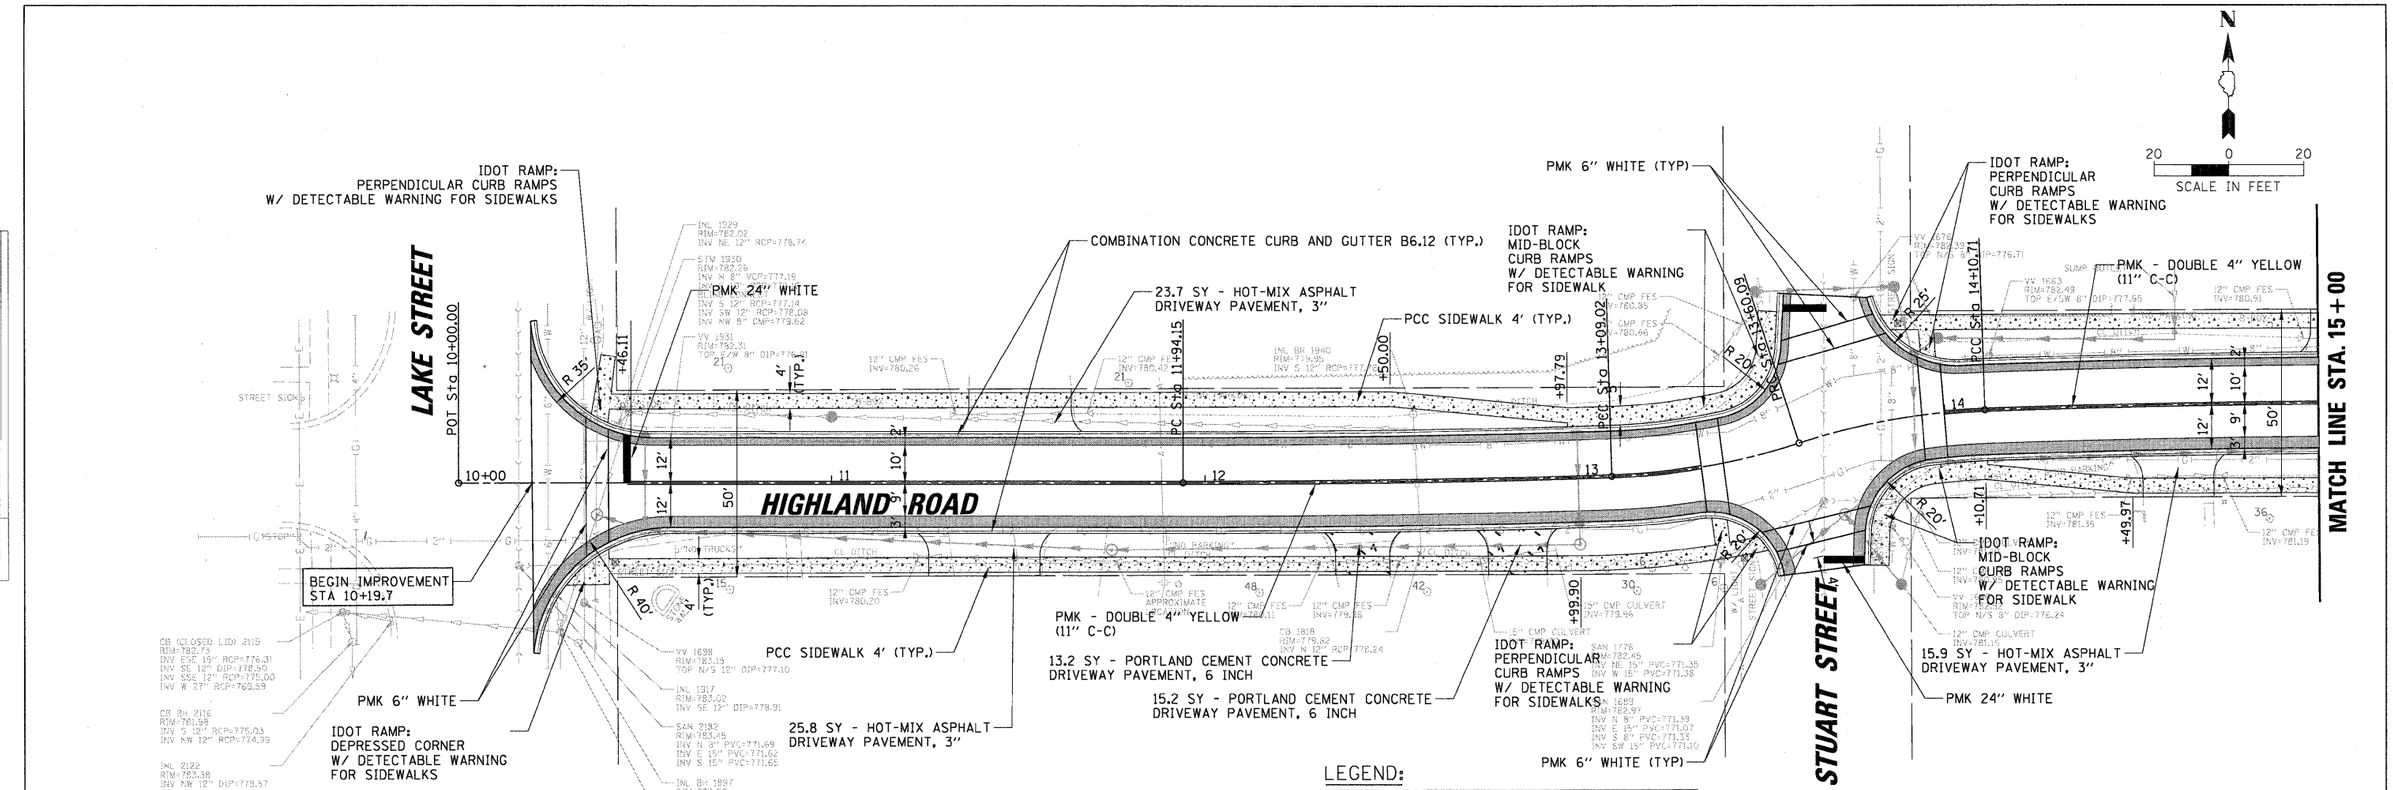

LEGEND:

- FULL-DEPTH PAVEMENT RECONSTRUCTION
- PAVEMENT WIDENING
- PORTLAND CEMENT CONCRETE DRIVEWAY PAVEMENT, 6 INCH
- PORTLAND CEMENT CONCRETE SIDEWALK
- BRICK DRIVEWAY

NOTES:
(1) ALL DRIVEWAYS ARE ASPHALT UNLESS OTHERWISE NOTED.
(2) ALL CROSSWALKS ARE 6' WIDE UNLESS OTHERWISE NOTED.
(3) SIDEWALK THICKNESS TO BE 6" AT DRIVEWAYS, 5" ELSEWHERE.
(4) ALL PAVEMENT MARKINGS ARE TO BE THERMOPLASTIC.

PROFILE
SURVEYED | DATE
PLOTTED | BY
DRAWN | CHECKED
NOTE BOOK | ALL R/W CHECKED
NO. | STRUCTURE NO(YR/NO CHKD)

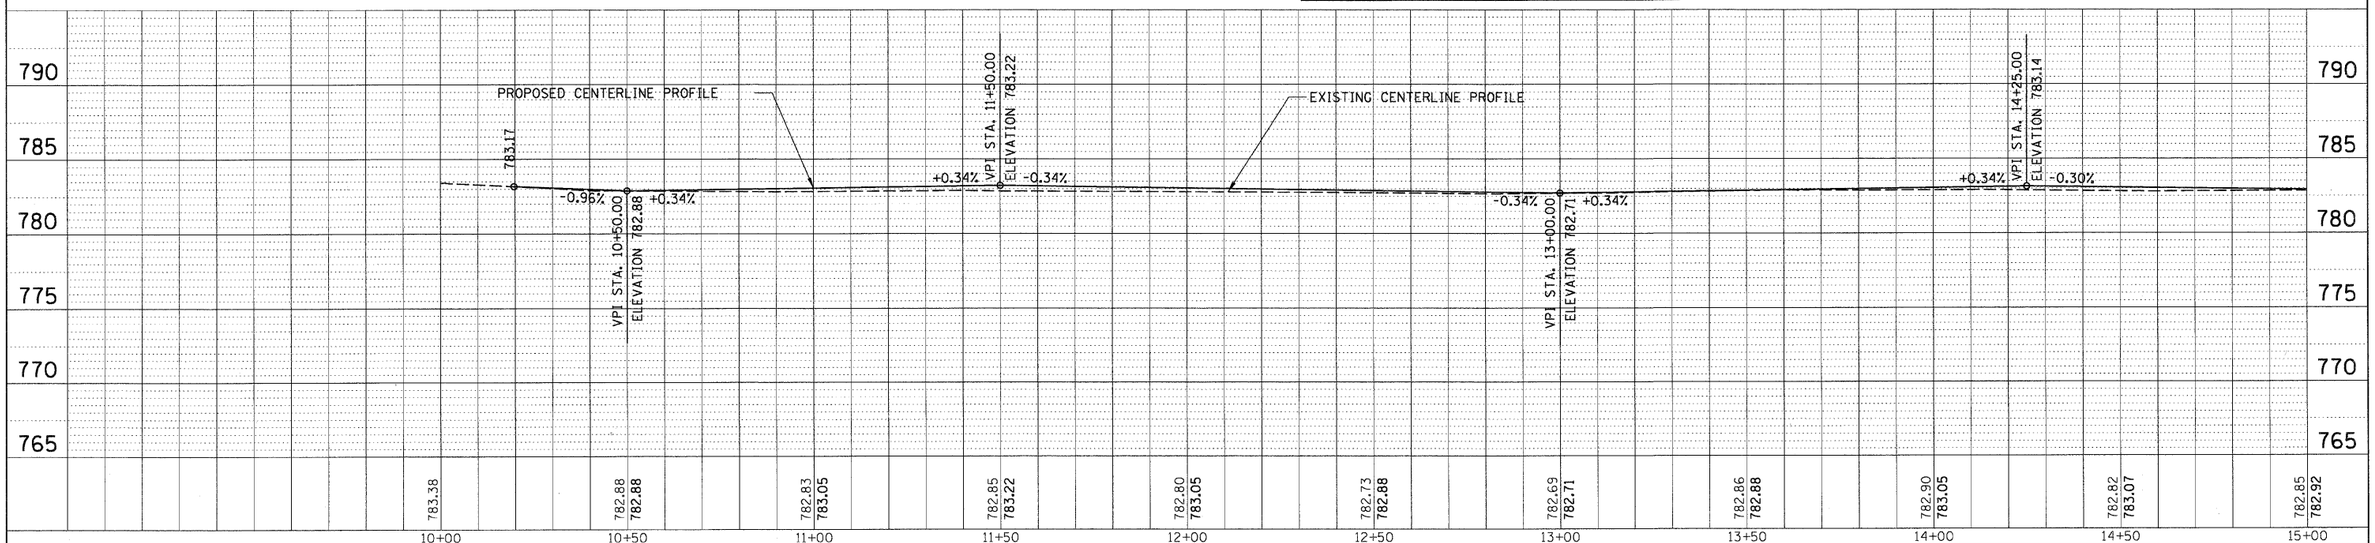

FILE NAME = RPP_HIGHLAND-01.sht	USER NAME = mvorderer	DESIGNED - SNS	REVISED -	STATE OF ILLINOIS DEPARTMENT OF TRANSPORTATION	ROADWAY PLAN AND PROFILE HIGHLAND ROAD
		DRAWN - PWN	REVISED -		
	PLOT SCALE = 20'	CHECKED - MEK	REVISED -		SCALE: 1" = 20' SHEET NO. OF SHEETS STA. TO STA.
	PLOT DATE = 4/4/2012	DATE - 09/02/2011	REVISED -		

F.A.U. RTE.	SECTION	COUNTY	TOTAL SHEETS	SHEET NO.
204	12-00060-00-WR	LAKE	50	11
		CONTRACT NO. 63712		
		ILLINOIS FED. AID PROJECT		