ORIGINAL SURVEY		BY	DATE
NOTE BOOK	SURVEYED		
NO.	PLOTTED		
	TEMPLATE		
	AREAS		
	AREAS CHECKED		

FINAL SURVEY		BY	DATE
NOTE BOOK	SURVEYED		
NO.	PLOTTED		
	TEMPLATE		
	AREAS		
	AREAS CHECKED		

FILE NAME = P:\S-HIGHLAND.dgn

USER NAME = mvanderpr

PLOT SCALE = 5'

PLOT DATE = 3/27/2012

	DESIGNED	-	SNS
	DRAWN	-	PMN
	CHECKED	-	MEK
	DATE	-	09/02/2011

	REVISED	-
	REVISED	-
	REVISED	-
	REVISED	-

STATE OF ILLINOIS
DEPARTMENT OF TRANSPORTATION

CROSS SECTIONS
HIGHLAND ROAD

SCALE: 1" = 5' | SHEET NO. | OF | SHEETS | STA. 26+75.00 | TO STA. 28+09.71
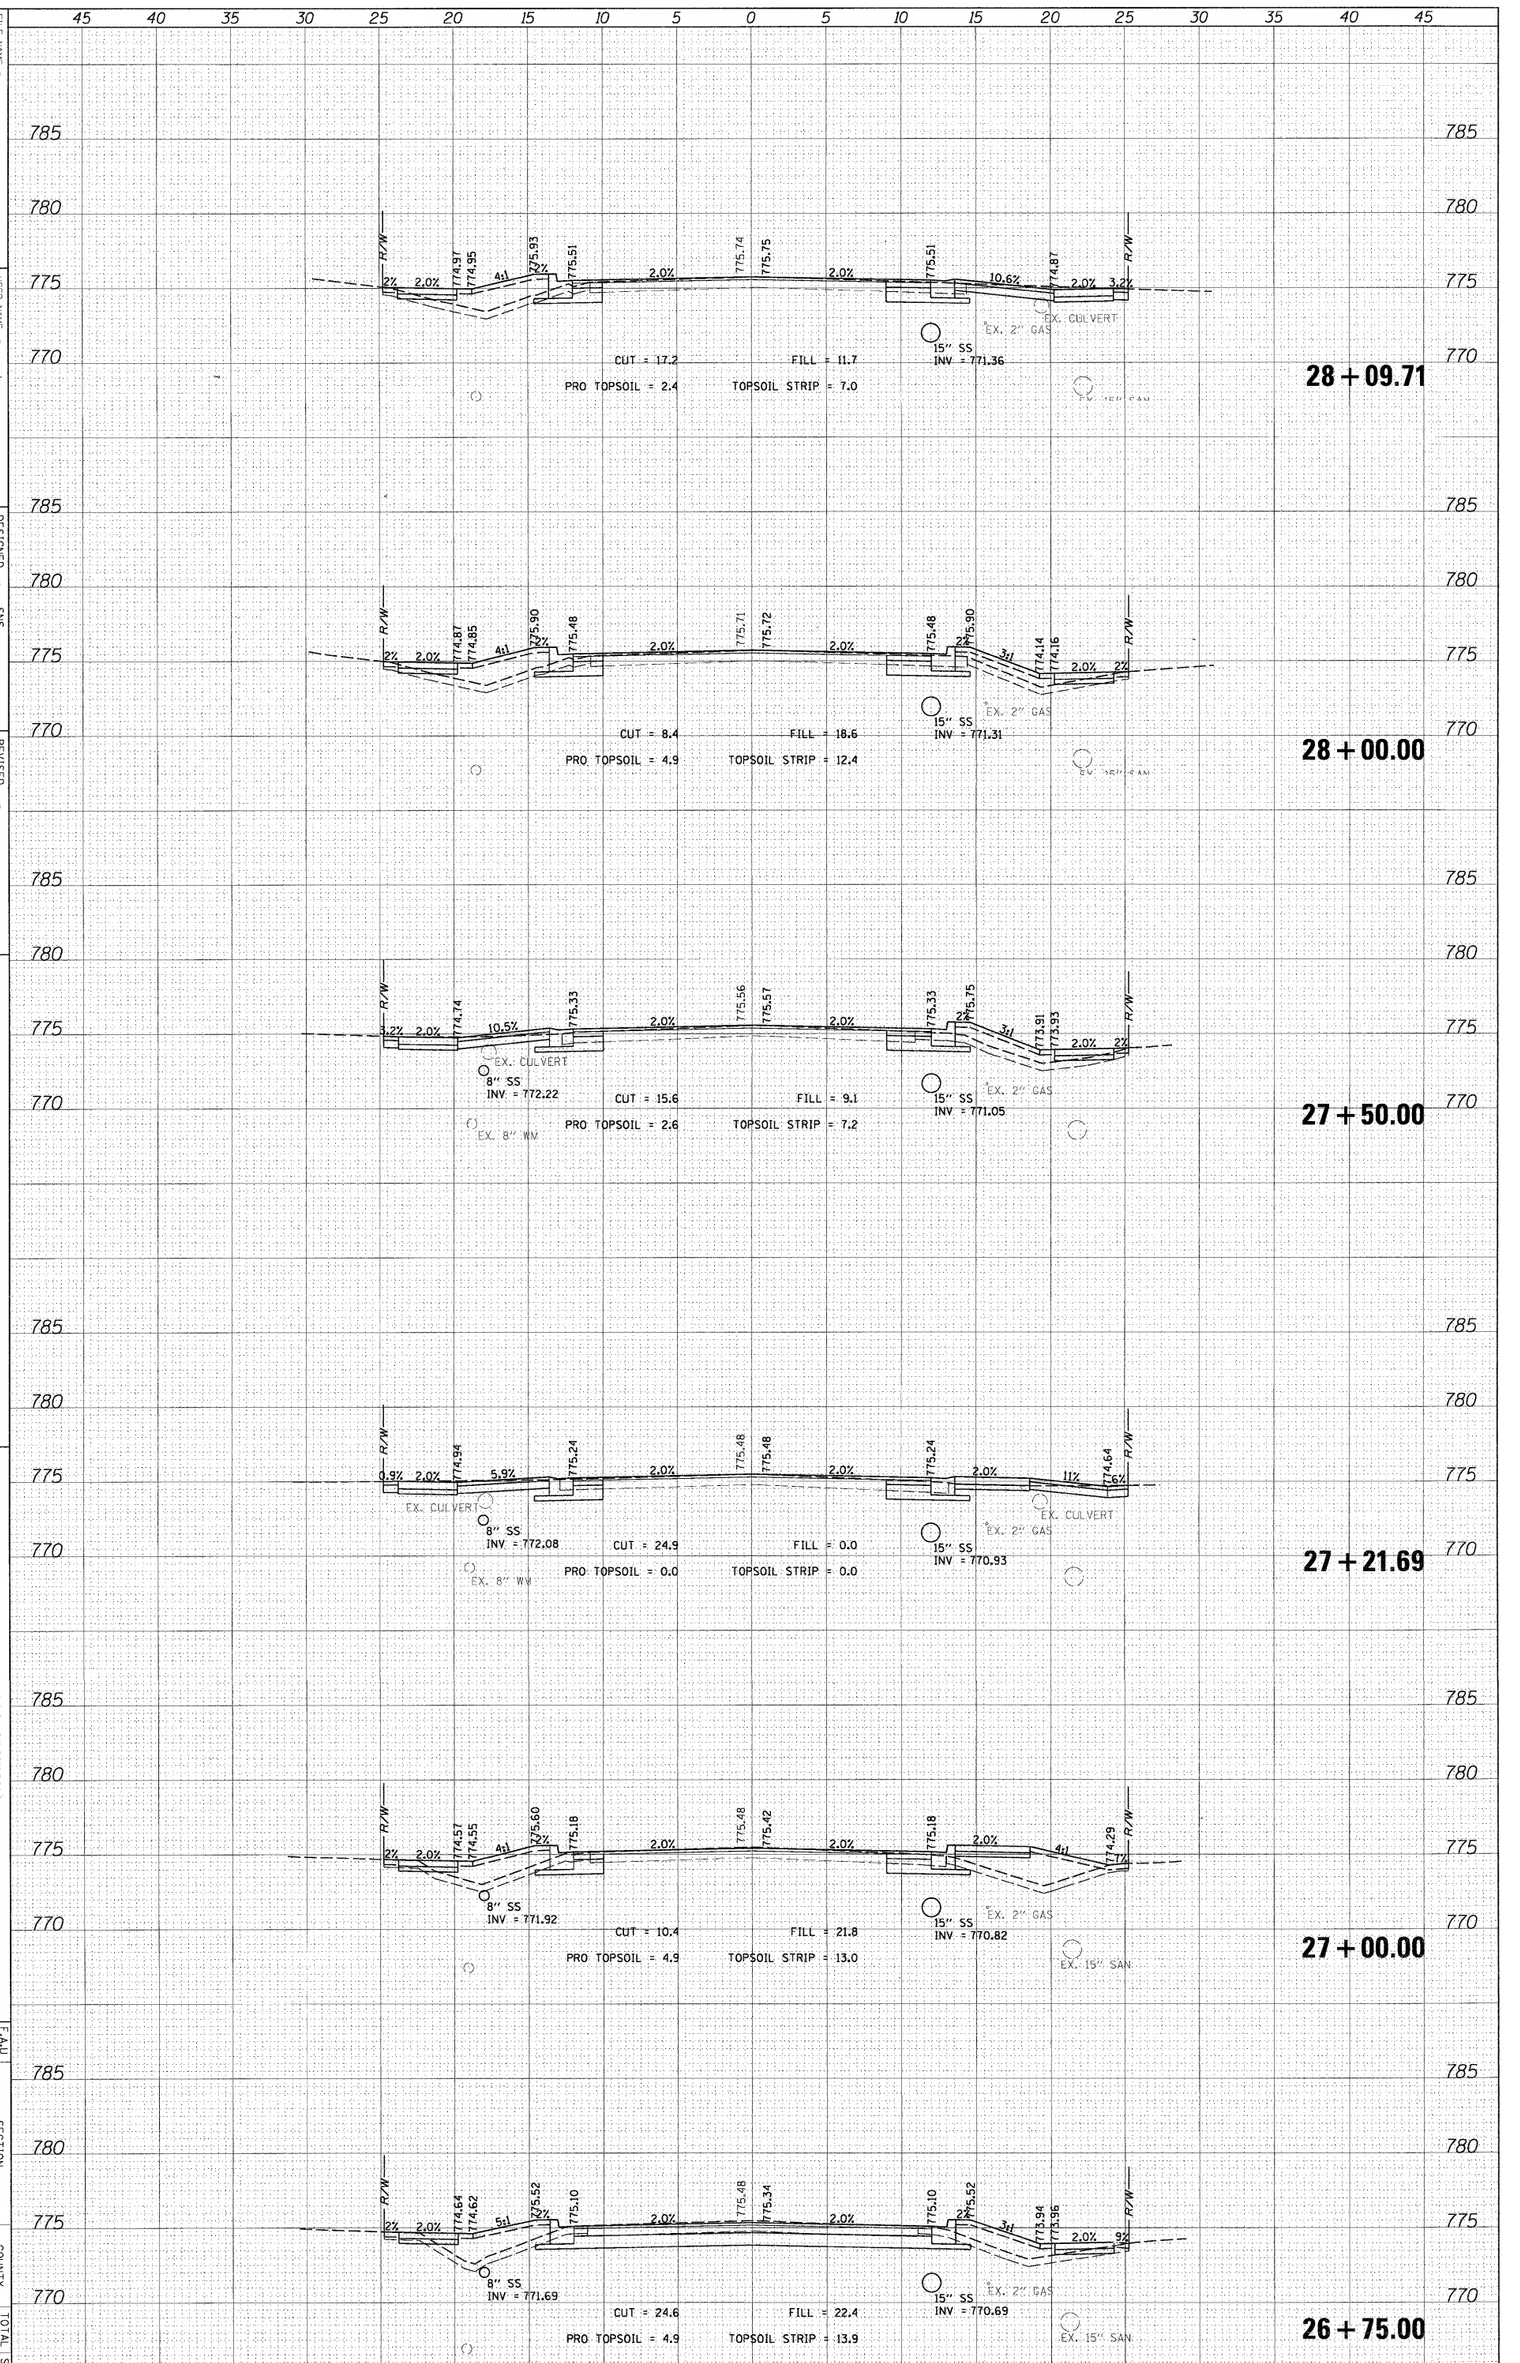
F.A.U RTE.	SECTION	COUNTY	TOTAL SHEETS	SHEET NO.
204	12-00060-00-WR	LAKE	50	37
ILLINOIS FED. AID PROJECT		CONTRACT NO.