15-10-326-010
FAITH CENTER
4701 S. MAIN ST.

15-10-301-004
FAITH CENTER
4701 S. MAIN ST.

X = TREE REMOVAL

REFER TO DRAINAGE PLANS FOR CULVERT AND STORM SEWER PROPOSED AND REMOVAL ITEMS.

TEMPORARY EASEMENT

INCIDENTAL HMA SURF 2
AGG BASE CSE B 8

TYPE B-6.06

CONC MED TSB-6 SPL
TYPE B-6.24

+17.1, 100' LT
INVERT=710.84

FAITH CENTER ENTRANCE

50'R

24'

12'

50'R

EXISTING R.O.W.

+17.1 92.7'LT

CONSTRUCTION LIMITS

EXISTING R.O.W.

COMB CC&G TB6.24

PCC PVT 9 1/2 JOINTD
SUB GRAN MAT A 12

FRONTAGE ROAD REMOVED

+80.1, 52'LT

+85.67
57.2' LT

1' STUB
+10.1, 52'LT

12" CMP

1' STUB

+52.1, 52'LT

COMB CC&G TB6.24

MATCH LINE STA 228+00

+40.1, 40'LT

+40.1, 16'LT

24'

260'RC

EXIST HMA SHLD

℄ IL RTE 2

+31.9, 16'LT

EXIST HMA SHLD

36'

IL RTE 2 S.B.

TYPE B-6.24

+83.1, 16'LT

90'R

+09.6, 12'LT

+09.6, 8'LT

CONC MEDIAN
TRANS (118 SF)

10'R

16'

32'

16'

8'

228

312'RC

+93.5, 8'LT

229

8'

230+00

231

232

233

CONC MEDIAN SURF 4

227+37.5 TO 228+93.5 CURB
TRANSITION B6.24 TO B6.06

TYPE B-6.06

CONC MED TSB-6 SPL

SANITARY SEWER 12" WITH
STEEL CASING PIPE 30"
SLOPE = 0.22%

+26.7, 2.5'RT

90'R

+74.1, 16'RT

48'

IL RTE 2 N.B.

+52.2, 40'RT

+41.9, 40'RT

+45.9, 40'RT

+81.7, 40'RT

+02.2, 40'RT

+33.1, 40'RT

EXIST HMA SHLD

+81.1, 40'RT

COMB CC&G TB6.24

EXIST HMA SHLD

220'RC

PRC +91.1, 46'RT

+01.1, 52'RT

220'RC

20'

15" RCP

15'

+06 MAN ADJUST

1-1/2" HMA SC "C" N50

20'R

18'R

TYPE B-6.06

40'R

EXISTING R.O.W.

23'

16'

FRONTAGE ROAD REMOVED

OVERLAY

29'

S. MAIN STREET

PROPOSED R.O.W.

EXIST ELECTRIC TRANSFORMER

+02.83
87.5' RT

TEMPORARY EASEMENT

ONYX PKWY

EXIST CONC PE

Garage

House

37'

CONSTRUCTION LIMITS

EXISTING R.O.W.

WATER MAIN INSULATION

FE +81.09

+17.1, 63.3' RT

+17.1, 85.4' RT
INVERT=710.50

PCC PVT 9 1/2 JOINTD
SUB GRAN MAT A 12

4650 S. MAIN ST.

4630 S. MAIN ST.

15-10-401-001
GEM SUBURBAN-CAPITAL ONE ICO
DELOITTE & TOUCHE LLP
4628 S. MAIN ST.

SCALE IN FEET
0 20 40

MATCH LINE STA 234+00

PLAN
SURVEYED
PLOTTED
ALIGNMENT CHECKED
GRADES CHECKED
CADD FILE NAME
NOTE BOOK
NO.
BY
DATE

PROFILE
SURVEYED
PLOTTED
GRADES CHECKED
BASE ADDED
STRUCTURE NOTATNS CHKD
NOTE BOOK
NO.
BY
DATE

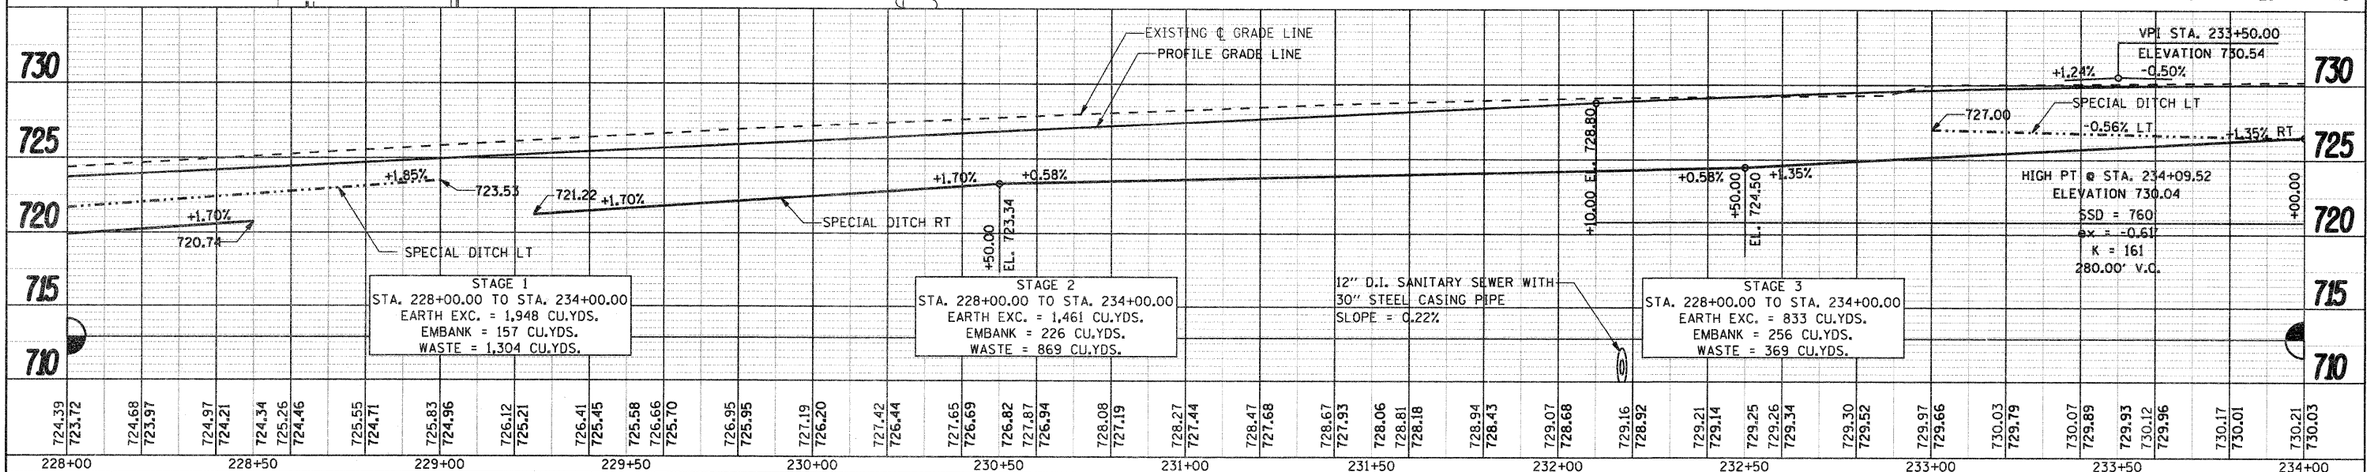

FILE NAME = g:\2010\trans\bl0t001\dgn\plan and profile\12\001500PLN3.dgn	USER NAME = patp	DESIGNED - CJS	REVISED -
		DRAWN - TSG	REVISED -
	PLOT SCALE = 20.0000 ' / IN.	CHECKED - FJH	REVISED -
	PLOT DATE = 1/25/2012	DATE -	REVISED -

STATE OF ILLINOIS
DEPARTMENT OF TRANSPORTATION

FAP 742 (IL 2)
PLAN AND PROFILE

SCALE: 1" = 20' | SHEET NO. OF SHEETS | STA. 228+00 TO STA. 234+00

F.A.P. RTE.	SECTION	COUNTY	TOTAL SHEETS	SHEET NO.
742	34R	WINNEBAGO	491	60
		CONTRACT NO. 64515		
	ILLINOIS FED. AID PROJECT			