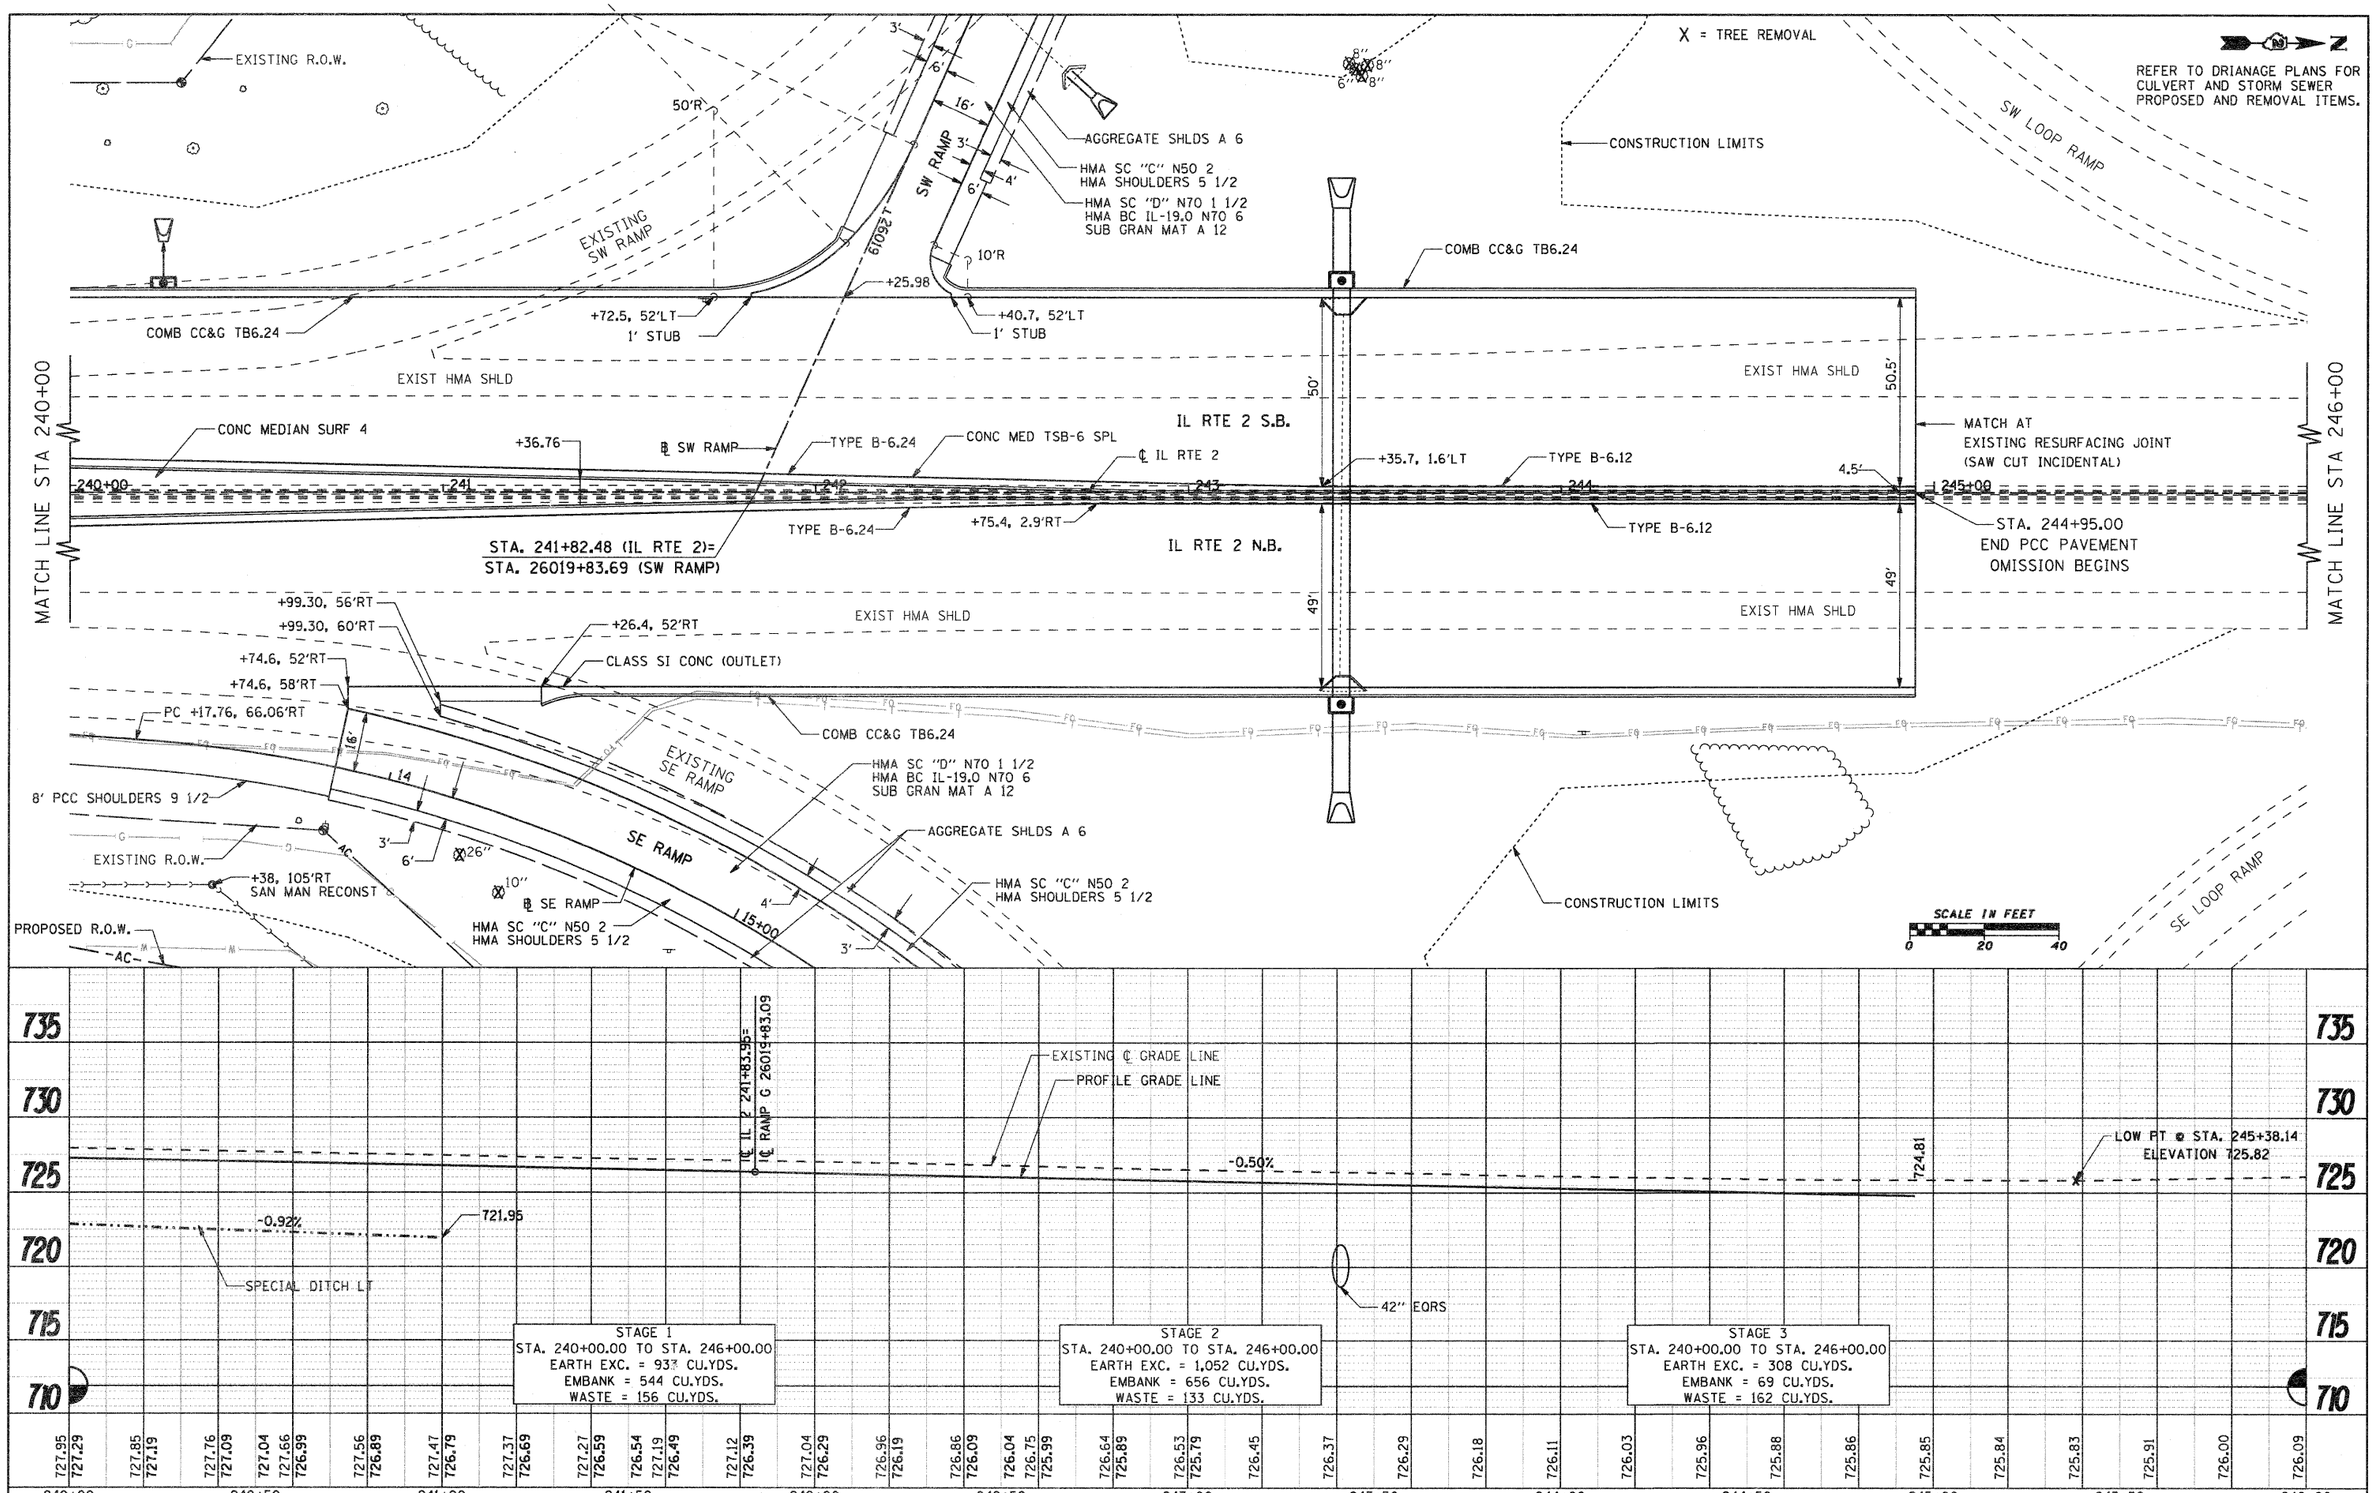

PLAN — NOTE BOOK NO. — SURVEYED / PLOTTED / ALIGNMENT CHECKED / RT. OF WAY CHECKED / CADD FILE NAME — BY — DATE

PROFILE — NOTE BOOK NO. — SURVEYED / PLOTTED / GRADES CHECKED / B.M. NOTED / STRUCTURE NOTAT'NS CH'KD — BY — DATE

FILE NAME = g:\2010\trans\b10t001\dgn\plan and profile\i12\D01500PLN5.dgn	USER NAME = patp	DESIGNED - CJS	REVISED -
		DRAWN - TSG	REVISED -
	PLOT SCALE = 20.0000 ' / IN.	CHECKED - FJH	REVISED -
	PLOT DATE = 1/25/2012	DATE -	REVISED -

STATE OF ILLINOIS
DEPARTMENT OF TRANSPORTATION

FAP 742 (IL 2)
PLAN AND PROFILE

SCALE: 1" = 20' | SHEET NO. OF SHEETS | STA. 240+00 TO STA. 246+00

F.A.P. RTE.	SECTION	COUNTY	TOTAL SHEETS	SHEET NO.
742	34R	WINNEBAGO	491	62

CONTRACT NO. 64515

ILLINOIS FED. AID PROJECT