15-03-102-014
MAGDALENA KRZYZAK
3231 S. MAIN ST.

15-03-102-013
TERRANCE D & SHARON A
3211 S. MAIN ST.

15-03-102-012
EDWARD & JUDY KEELING
3207 S. MAIN ST.

3203 S. MAIN ST.

Garage

15-03-102-010
CLAYTON H JR & ANNABELLE SHUGARS
AS TRUSTEES
3115 S. MAIN ST.

EXIST GRAVEL

House

N

PE +22

PE +59

PE +21

CONSTRUCTION LIMITS

TEMPORARY EASEMENT

+85, 45'LT REMOVAL OF LIGHTING UNIT, SALVAGE

SAVE

SIDEWALK REMOVAL TO PR. R.O.W.

PROPOSED R.O.W.

EXISTING R.O.W.

COMB CC&G TB6.24

REMOVE STONE WALL TO PR. R.O.W.

EXIST GRAVEL

+21.6, 40'LT

HMA

EXIST CONC

MB

+78, 41'LT REMOVAL OF LIGHTING UNIT, SALVAGE

+34.6, 16'LT

4'R

CORRUGATED MED

+34.6, 8'LT

℄ IL RTE 2

24'

MATCH LINE STA 306+00

MATCH LINE STA 312+00

+20 TEMPORARY PAVEMENT

IL RTE 2 S.B.

IL RTE 2 N.B.

306 307 308 309 310+00 311

+28 TEMPORARY PAVEMENT

+8.88 TEMPORARY PAVEMENT

+81, 44'RT REMOVAL OF LIGHTING UNIT, SALVAGE

60'

33'

33'

5' TYP BOC

+74, 38'RT REMOVAL OF LIGHTING UNIT, SALVAGE

+21.6, 40'RT

220'RC

PRC +31.6, 46'RT

EXIST HMA

+41.6, 52'RT

EXIST GRAVEL

15" 13" 16" 16" 40" 40" 24"

EXISTING R.O.W.

+65, 48.3' RT
FIRE HYDNTS TO BE MVD
(FROM 309+32 RT)

+39 VV ADJUST

10' MULTI-USE PATH

COMB CC&G TB6.24

CONSTRUCTION LIMITS

PROPOSED R.O.W.

PC CONC SIDEWALK 5
STA. 307+77 (64 SF)

PE +43

PE +45

PE +67

PE +33

REFER TO DRAINAGE PLANS FOR CULVERT AND STORM SEWER PROPOSED AND REMOVAL ITEMS.

SCALE IN FEET
0 20 40

15-03-126-005
SERAFINA VANEK
3228 S. MAIN ST.

15-03-126-004
VANCE JR EDLESS
3216 S. MAIN ST.

15-03-126-003
DEBRA JO O'BRIEN
3212 S. MAIN ST.

X = TREE REMOVAL

15-03-126-002
WILLIAM L MEYLOR
3118 S. MAIN ST.

PLAN
SURVEYED
PLOTTED
ALIGNMENT CHECKED
BEARINGS VERIFIED
CADD FILE NAME
NOTE BOOK
NO.
BY
DATE

PROFILE
SURVEYED
PLOTTED
GRADES CHECKED
ELEVATIONS VERIFIED
STRUCTURE NO(S)/PNS CHKD
NOTE BOOK
NO.
BY
DATE

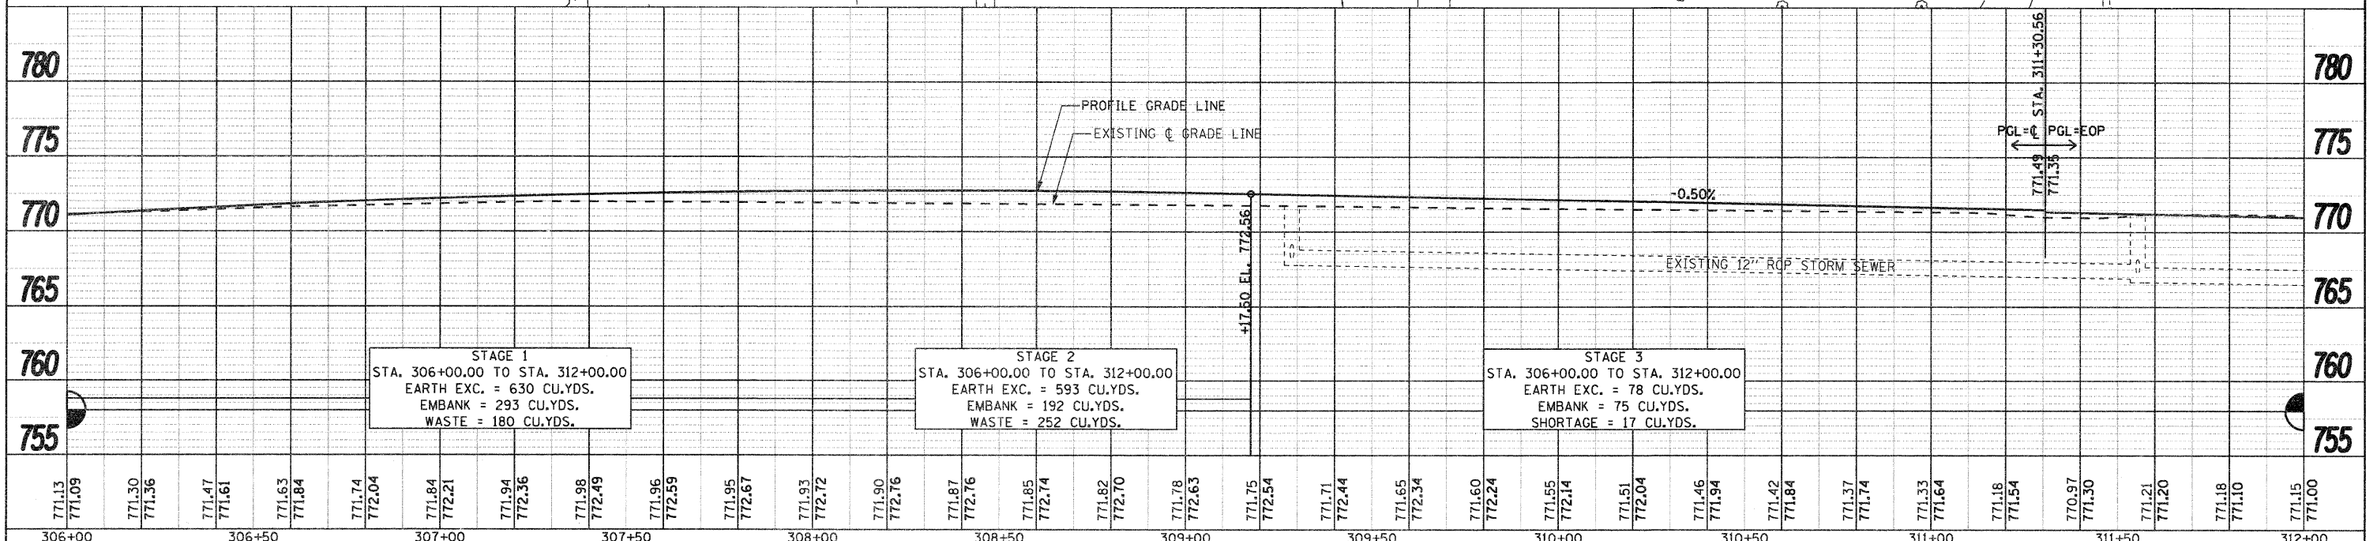

FILE NAME = G:\2010\TRANS\B10T001\DGN\Plan and Profile\IL2\D01500PLNS.dgn	USER NAME = pstp	DESIGNED - CJS	REVISED -
	PLOT SCALE = 20.0000 ' / IN.	DRAWN - TSG	REVISED -
	PLOT DATE = 1/31/2012	CHECKED - FJH	REVISED -
		DATE -	REVISED -

STATE OF ILLINOIS
DEPARTMENT OF TRANSPORTATION

FAP 742 (IL 2)
PLAN AND PROFILE

SCALE: 1" = 20' | SHEET NO. OF SHEETS | STA. 306+00 TO STA. 312+00

F.A.P. RTE.	SECTION	COUNTY	TOTAL SHEETS	SHEET NO.
742	34R	WINNEBAGO	491	73
		CONTRACT NO. 64515		
	ILLINOIS FED. AID PROJECT			