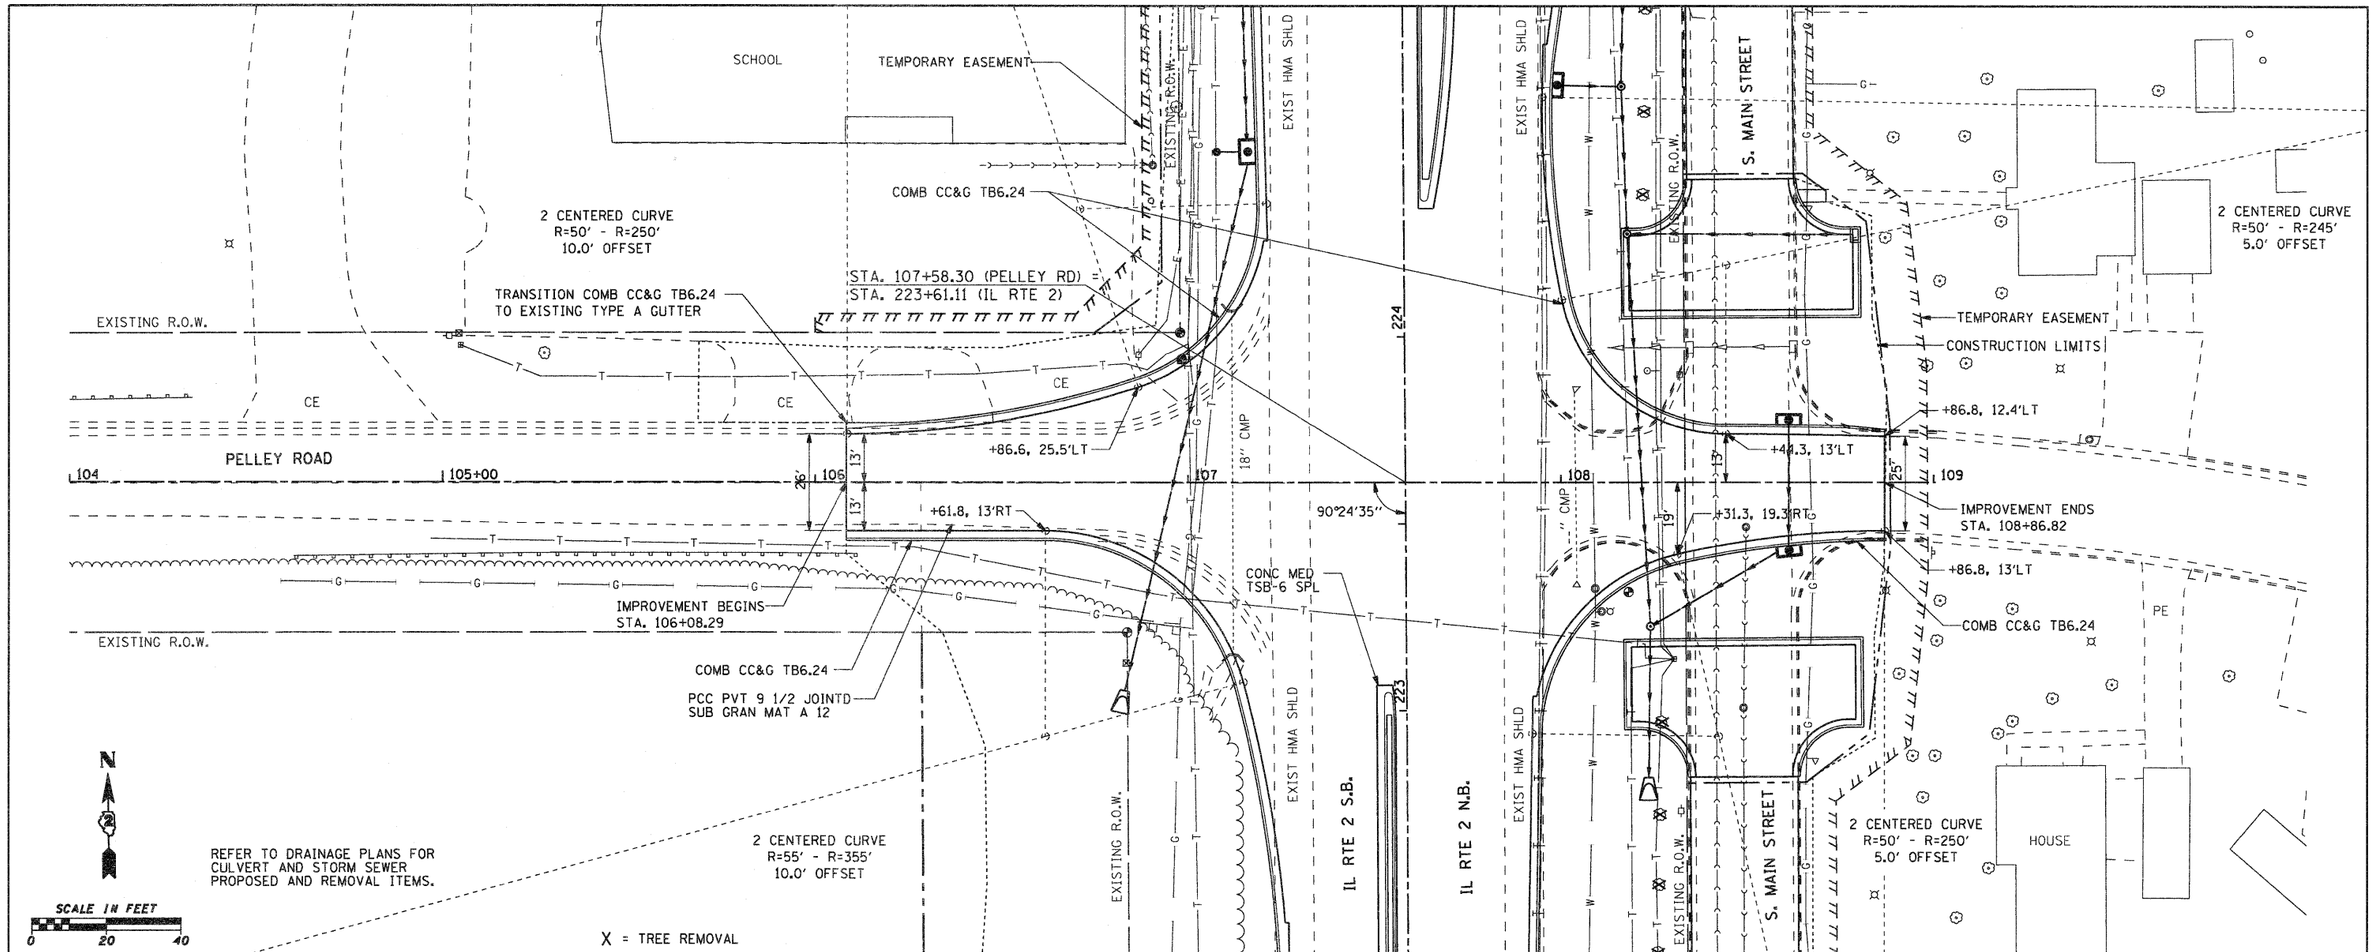

PLAN
NOTE BOOK NO.
SURVEYED
PLOTTED
ALIGNMENT CHECKED
RT. OF WAY CHECKED
CADD FILE NAME
BY
DATE

PROFILE
NOTE BOOK NO.
SURVEYED
PLOTTED
GRADES CHECKED
B.M. NOTED
STRUCTURE NOTATNS CHKD
BY
DATE

FILE NAME = g:\2010\trans\b10t001\dgn\plan and profile	USER NAME = patp	DESIGNED - CJS	REVISED -
	PELLEY\D01500PELLEY.dgn	DRAWN - TSG	REVISED -
	PLOT SCALE = 20.0000 ' / IN.	CHECKED - FJH	REVISED -
	PLOT DATE = 1/25/2012	DATE -	REVISED -

STATE OF ILLINOIS
DEPARTMENT OF TRANSPORTATION

PELLEY ROAD
PLAN AND PROFILE

SCALE: 1" = 20' | SHEET NO. OF SHEETS | STA. 104+00 TO STA. 110+00

F.A.P. RTE.	SECTION	COUNTY	TOTAL SHEETS	SHEET NO.
742	34R	WINNEBAGO	491	79

CONTRACT NO. 64515

ILLINOIS FED. AID PROJECT