


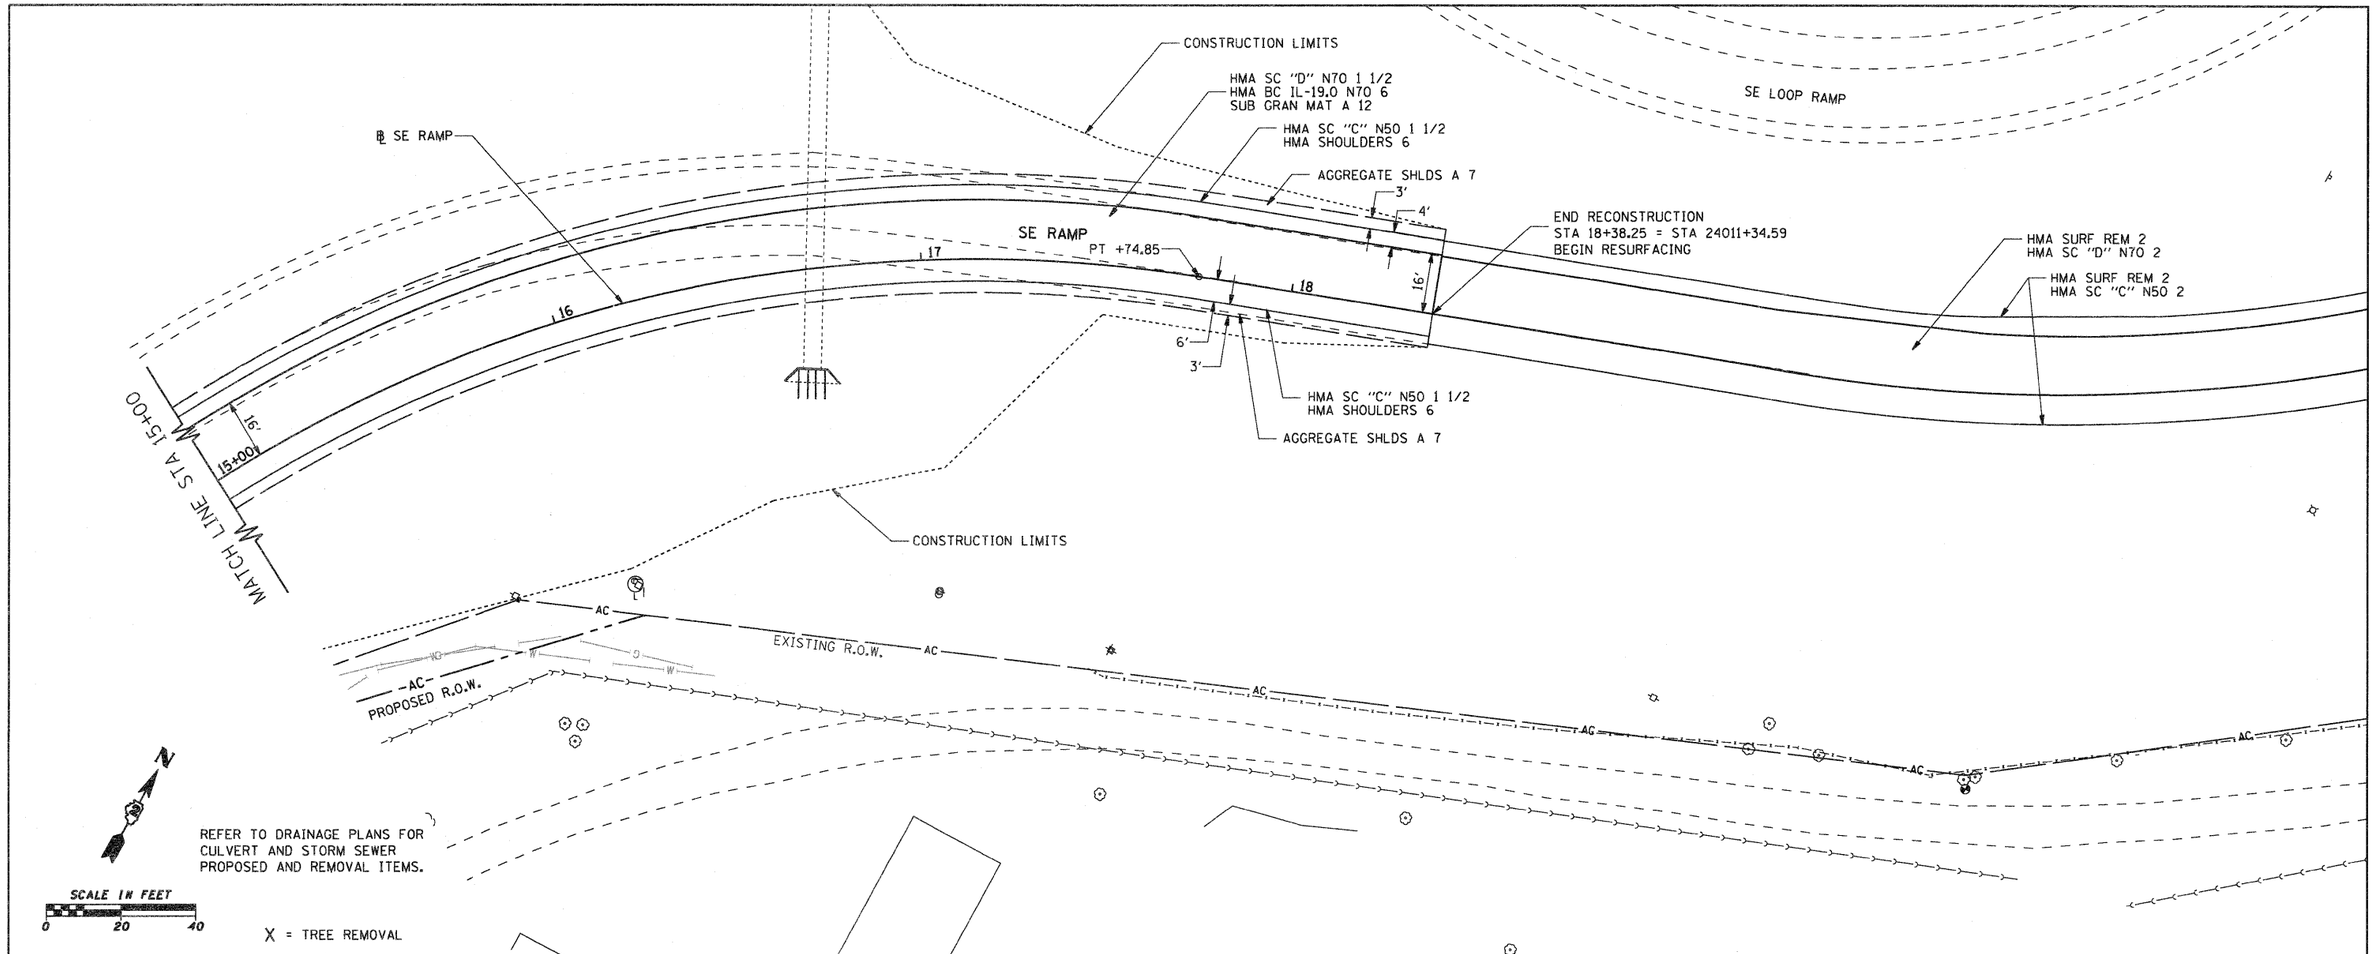


PLAN
NOTE BOOK NO.
SURVEYED
PLOTTED
ALIGNMENT CHECKED
RT. OF WAY CHECKED
CADD FILE NAME
BY
DATE

PROFILE
NOTE BOOK NO.
SURVEYED
PLOTTED
GRADES CHECKED
B.M. NOTED
STRUCTURE NOTAT'NS CH'KD
BY
DATE

| | | | |
|---|---|---|---|
| FILE NAME = g:\2010\trans\b10t001\dgn\plan and profile | USER NAME = patp | DESIGNED - CJS | REVISED - |
| | RAMPH\D01500PLN2.dgn | DRAWN - TSG | REVISED - |
| | PLOT SCALE = 20.0000 ' / IN. | CHECKED - FJH | REVISED - |
| | PLOT DATE = 1/25/2012 | DATE - | REVISED - |

**STATE OF ILLINOIS**
**DEPARTMENT OF TRANSPORTATION**

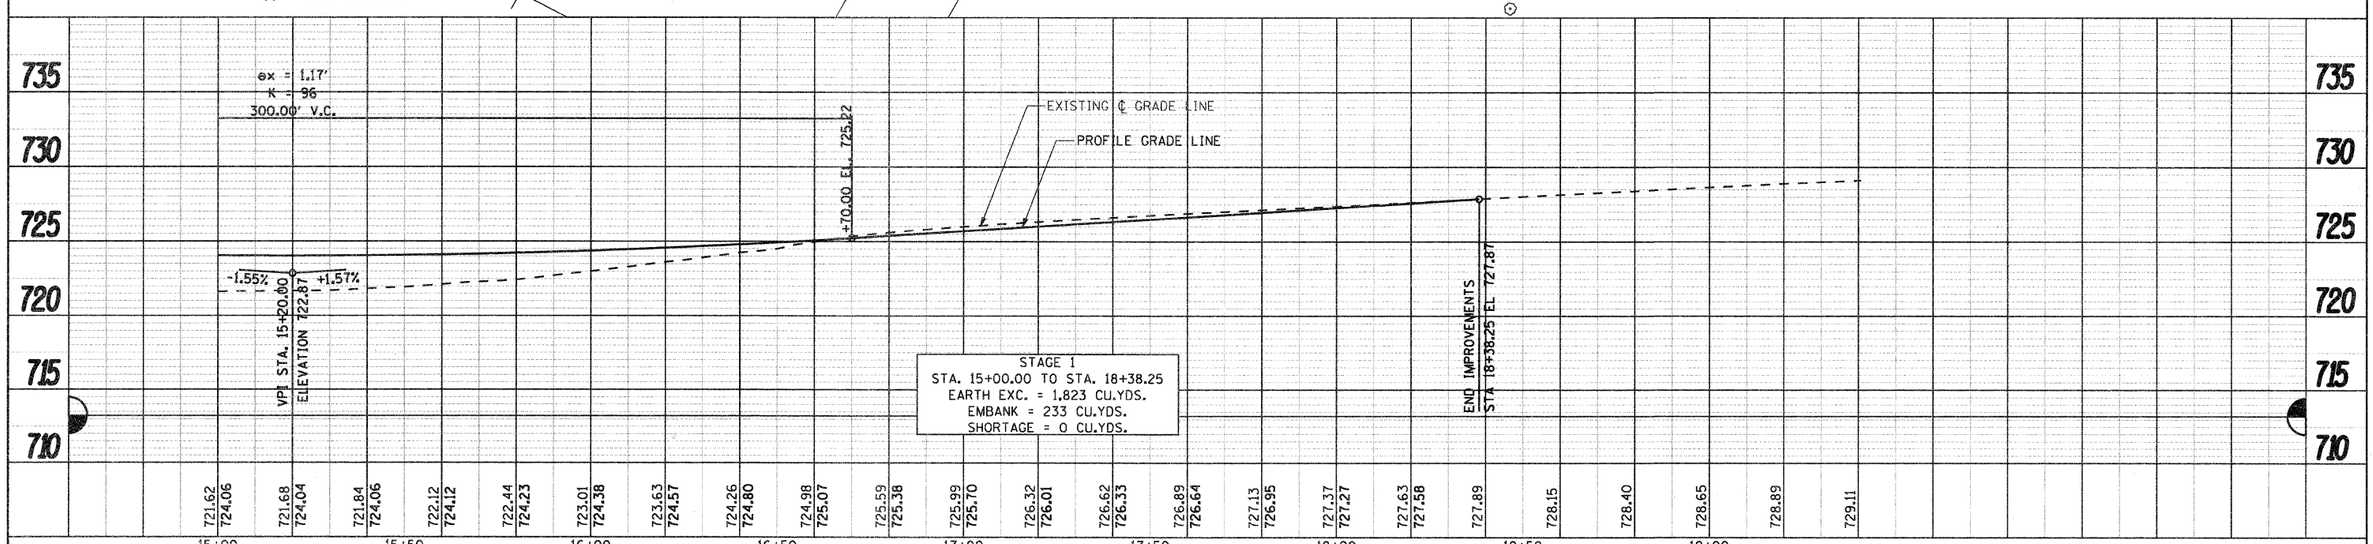**SE RAMP**
**PLAN AND PROFILE**

SCALE: 1" = 20' | SHEET NO. OF SHEETS | STA. 15+00 TO STA. 19+00

| F.A.P. RTE. | SECTION | COUNTY | TOTAL SHEETS | SHEET NO. |
|---|---|---|---|---|
| 742 | 34R | WINNEBAGO | 491 | 82 |

CONTRACT NO. 64515
ILLINOIS FED. AID PROJECT