IL ROUTE 2
STA. 219+44.60 - STA. 222+43.62

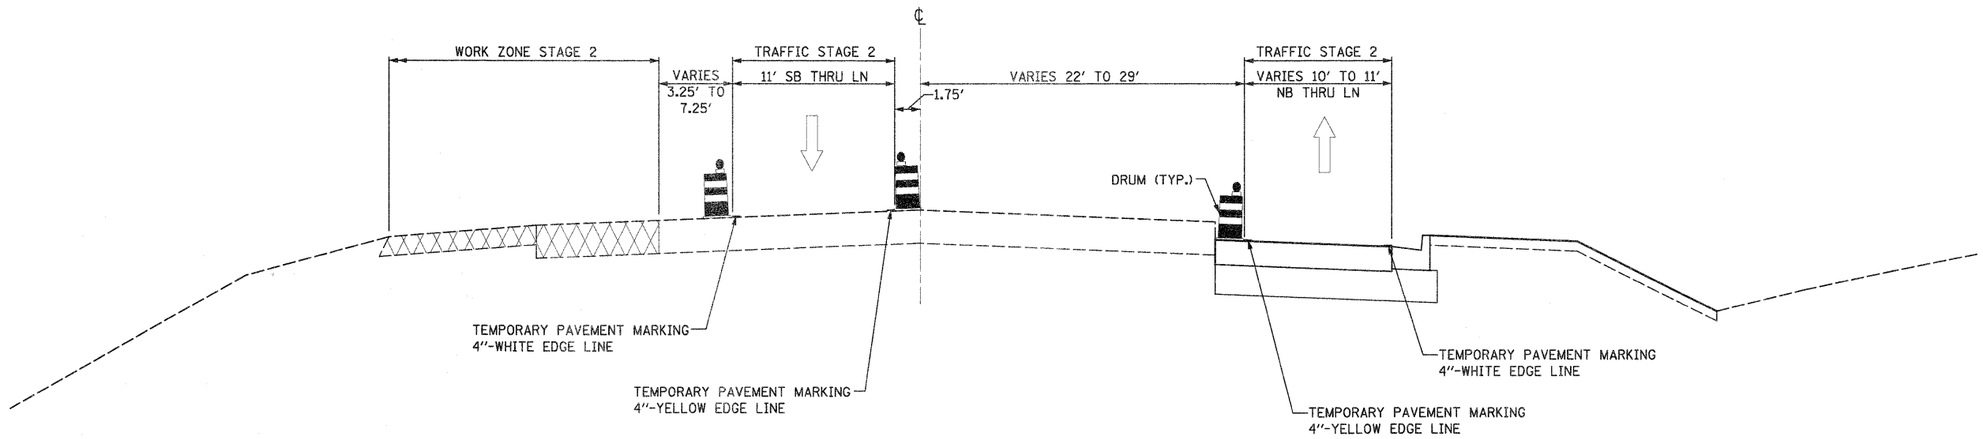

IL ROUTE 2
STA. 224+26.26 - STA. 230+84.08

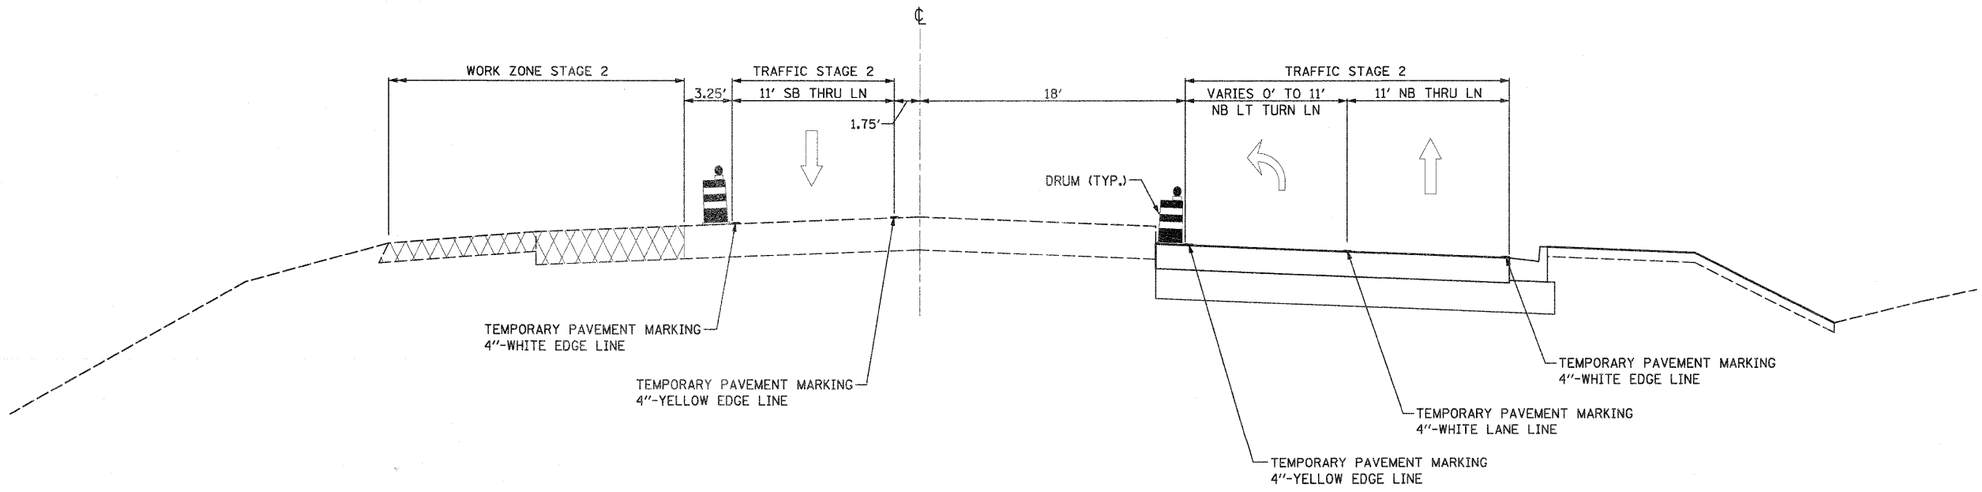

FILE NAME = D2Ø1502-sht-staging02_typical08.dgn	USER NAME = TERRA	DESIGNED - BCB	REVISED -
		DRAWN - CVM	REVISED -
	PLOT SCALE = 12.0000 ' / IN.	CHECKED - DPA	REVISED -
	PLOT DATE = 1/16/2012	DATE - 01/17/12	REVISED -

STATE OF ILLINOIS
DEPARTMENT OF TRANSPORTATION

MAINTENANCE OF TRAFFIC
STAGE II TYPICAL SECTIONS

SCALE: | SHEET NO. OF SHEETS | STA. | TO STA.

F.A. RTE.	SECTION	COUNTY	TOTAL SHEETS	SHEET NO.
742	34R	WINNEBAGO	491	98
		CONTRACT NO. 64515		
ILLINOIS FED. AID PROJECT				