TRAFFIC CONTROL PLAN
FOR RAMP E (NE RAMP) CLOSURE

LEGEND:

A. RAMP CLOSED (SEE TEMPORARY SIGN DETAILS SHEET # 49)

B. EXIT CLOSED — E5-2a-4836

C. ROAD CONSTRUCTION AHEAD — W20-1103(0)-48

D. ON RAMP — W13-4-1818

E. ROAD CLOSED — R11-2

F. RAMP CLOSED

G. W21-1a(0)-48

H.
- TO M4-5-3015
- NORTH M3-1-3015
- ILLINOIS 2 M1-1100-(36)
- M6-3-3018

I. RAMP DETOUR AHEAD 48"

J.
- TO M4-5-3015
- NORTH M3-1-3015
- ILLINOIS 2 M1-1100(36)
- M6-2-3018

K.
- TO M4-5-3015
- NORTH M3-1-3015
- ILLINOIS 2 M1-1100(36)
- M5-2R-3018

L.
- TO M4-5-3015
- WEST M3-4-3015
- 20 M1-4-36
- M6-3-3018

M.
- TO M4-5-3015
- WEST M3-4-3015
- 20 M1-4-36
- M6-2-3018

N.
- TO M4-5-3015
- EAST M3-2-3015
- 20 M1-4-36
- M6-2-3018

Q.
- TO M4-5-3015
- WEST M3-4-3015
- 20 M1-4-36
- M5-2R-3018

P.
- TO M4-5-3015
- EAST M3-2-3015
- 20 M1-4-36
- M6-3-3018

Q.
- TO M4-5-3015
- SOUTH M3-3-3015
- ILLINOIS 2 M1-1100-(36)
- M6-3-3018

R.
- TO M4-5-3015
- SOUTH M3-3-3015
- ILLINOIS 2 M1-1100(36)
- M6-2-3018

S.
- TO M4-5-3015
- SOUTH M3-3-3015
- ILLINOIS 2 M1-1100(36)
- M5-2R-3018

T. END DETOUR M4-8a

U. SPECIAL SIGN (AA) — RAMP DETOUR

V.
- TO M4-5-3015
- EAST M3-2-3015
- 20 M1-4-36
- M5-2R-3018

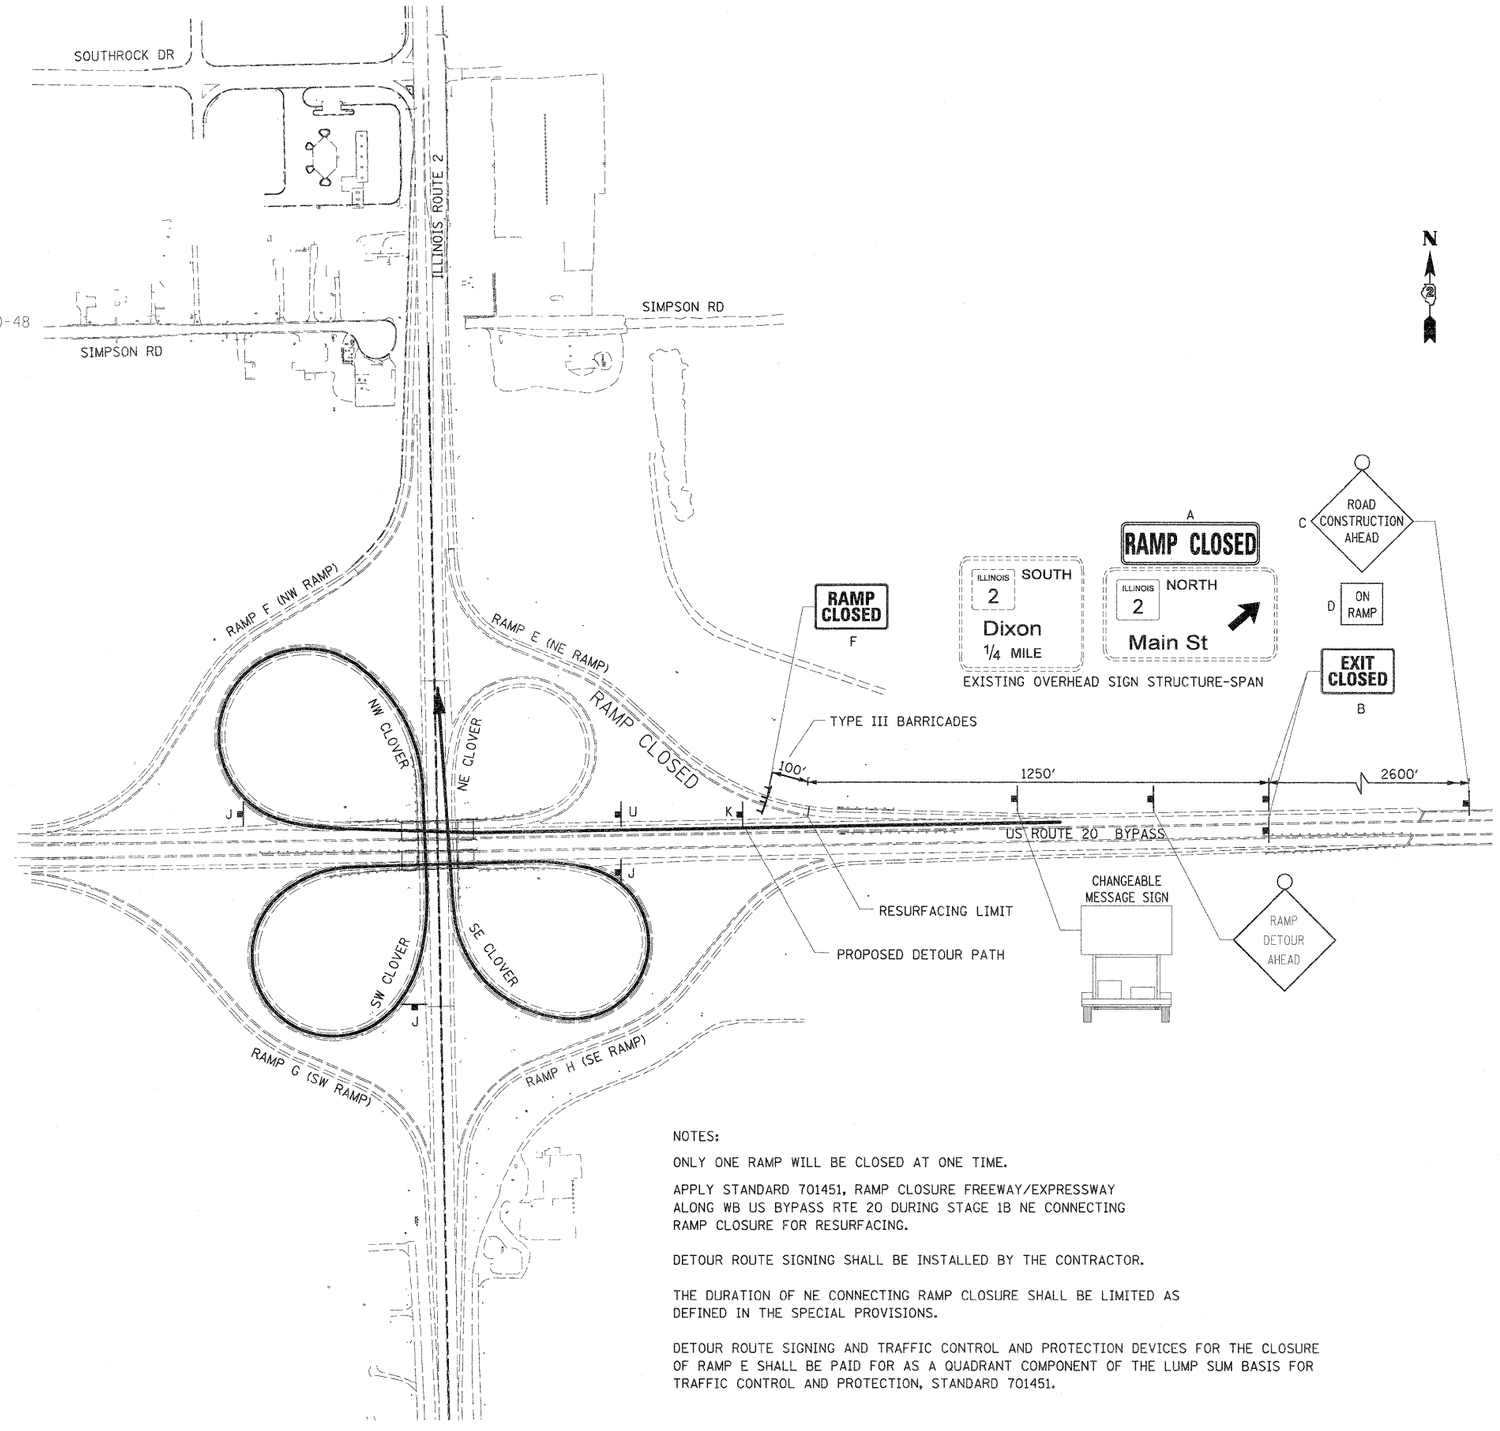

NOTES:

ONLY ONE RAMP WILL BE CLOSED AT ONE TIME.

APPLY STANDARD 701451, RAMP CLOSURE FREEWAY/EXPRESSWAY ALONG WB US BYPASS RTE 20 DURING STAGE 1B NE CONNECTING RAMP CLOSURE FOR RESURFACING.

DETOUR ROUTE SIGNING SHALL BE INSTALLED BY THE CONTRACTOR.

THE DURATION OF NE CONNECTING RAMP CLOSURE SHALL BE LIMITED AS DEFINED IN THE SPECIAL PROVISIONS.

DETOUR ROUTE SIGNING AND TRAFFIC CONTROL AND PROTECTION DEVICES FOR THE CLOSURE OF RAMP E SHALL BE PAID FOR AS A QUADRANT COMPONENT OF THE LUMP SUM BASIS FOR TRAFFIC CONTROL AND PROTECTION, STANDARD 701451.

FILE NAME = D201520-sht-staging42_NE-RAMP.dgn	USER NAME = TERRA	DESIGNED - BCB	REVISED -
		DRAWN - CBC	REVISED -
	PLOT SCALE = 200.0000 ' / IN.	CHECKED - DPA	REVISED -
	PLOT DATE = 1/16/2012	DATE - 01/17/12	REVISED -

STATE OF ILLINOIS
DEPARTMENT OF TRANSPORTATION

MAINTENANCE OF TRAFFIC PLAN
STAGE 1B RAMP E (NE RAMP) CLOSURE DETOUR TRAFFIC CONTROL

SCALE: | SHEET NO. OF SHEETS | STA. | TO STA.

F.A. RTE.	SECTION	COUNTY	TOTAL SHEETS	SHEET NO.
742	34R	WINNEBAGO	491	159
		CONTRACT NO. 64515		
	ILLINOIS FED. AID PROJECT			