TRAFFIC CONTROL PLAN FOR RAMP G (SW RAMP) CLOSURE

LEGEND:

A. RAMP CLOSED (SEE TEMPORARY SIGN DETAILS SHEET # 49)

B. EXIT CLOSED — E5-2a-4836

C. ROAD CONSTRUCTION AHEAD — W20-1103(0)-48

D. ON RAMP — W13-4-1818

E. ROAD CLOSED — R11-2

F. RAMP CLOSED

G. W21-1a(0)-48

H.
- TO — M4-5-3015
- NORTH — M3-1-3015
- ILLINOIS 2 — M1-1100-(36)
- M6-3-3018

I. RAMP DETOUR AHEAD — 48"

J.
- TO — M4-5-3015
- NORTH — M3-1-3015
- ILLINOIS 2 — M1-1100(36)
- M6-2-3018

K.
- TO — M4-5-3015
- NORTH — M3-1-3015
- ILLINOIS 2 — M1-1100(36)
- M5-2R-3018

L.
- TO — M4-5-3015
- WEST — M3-4-3015
- 20 — M1-4-36
- M6-3-3018

M.
- TO — M4-5-3015
- WEST — M3-4-3015
- 20 — M1-4-36
- M6-2-3018

N.
- TO — M4-5-3015
- EAST — M3-2-3015
- 20 — M1-4-36
- M6-2-3018

Q.
- TO — M4-5-3015
- WEST — M3-4-3015
- 20 — M1-4-36
- M5-2R-3018

P.
- TO — M4-5-3015
- EAST — M3-2-3015
- 20 — M1-4-36
- M6-3-3018

Q.
- TO — M4-5-3015
- SOUTH — M3-3-3015
- ILLINOIS 2 — M1-1100-(36)
- M6-3-3018

R.
- TO — M4-5-3015
- SOUTH — M3-3-3015
- ILLINOIS 2 — M1-1100(36)
- M6-2-3018

S.
- TO — M4-5-3015
- SOUTH — M3-3-3015
- ILLINOIS 2 — M1-1100(36)
- M5-2R-3018

T. END DETOUR — M4-8a

U. SPECIAL SIGN (AA) — RAMP DETOUR

V.
- TO — M4-5-3015
- EAST — M3-2-3015
- 20 — M1-4-36
- M5-2R-3018

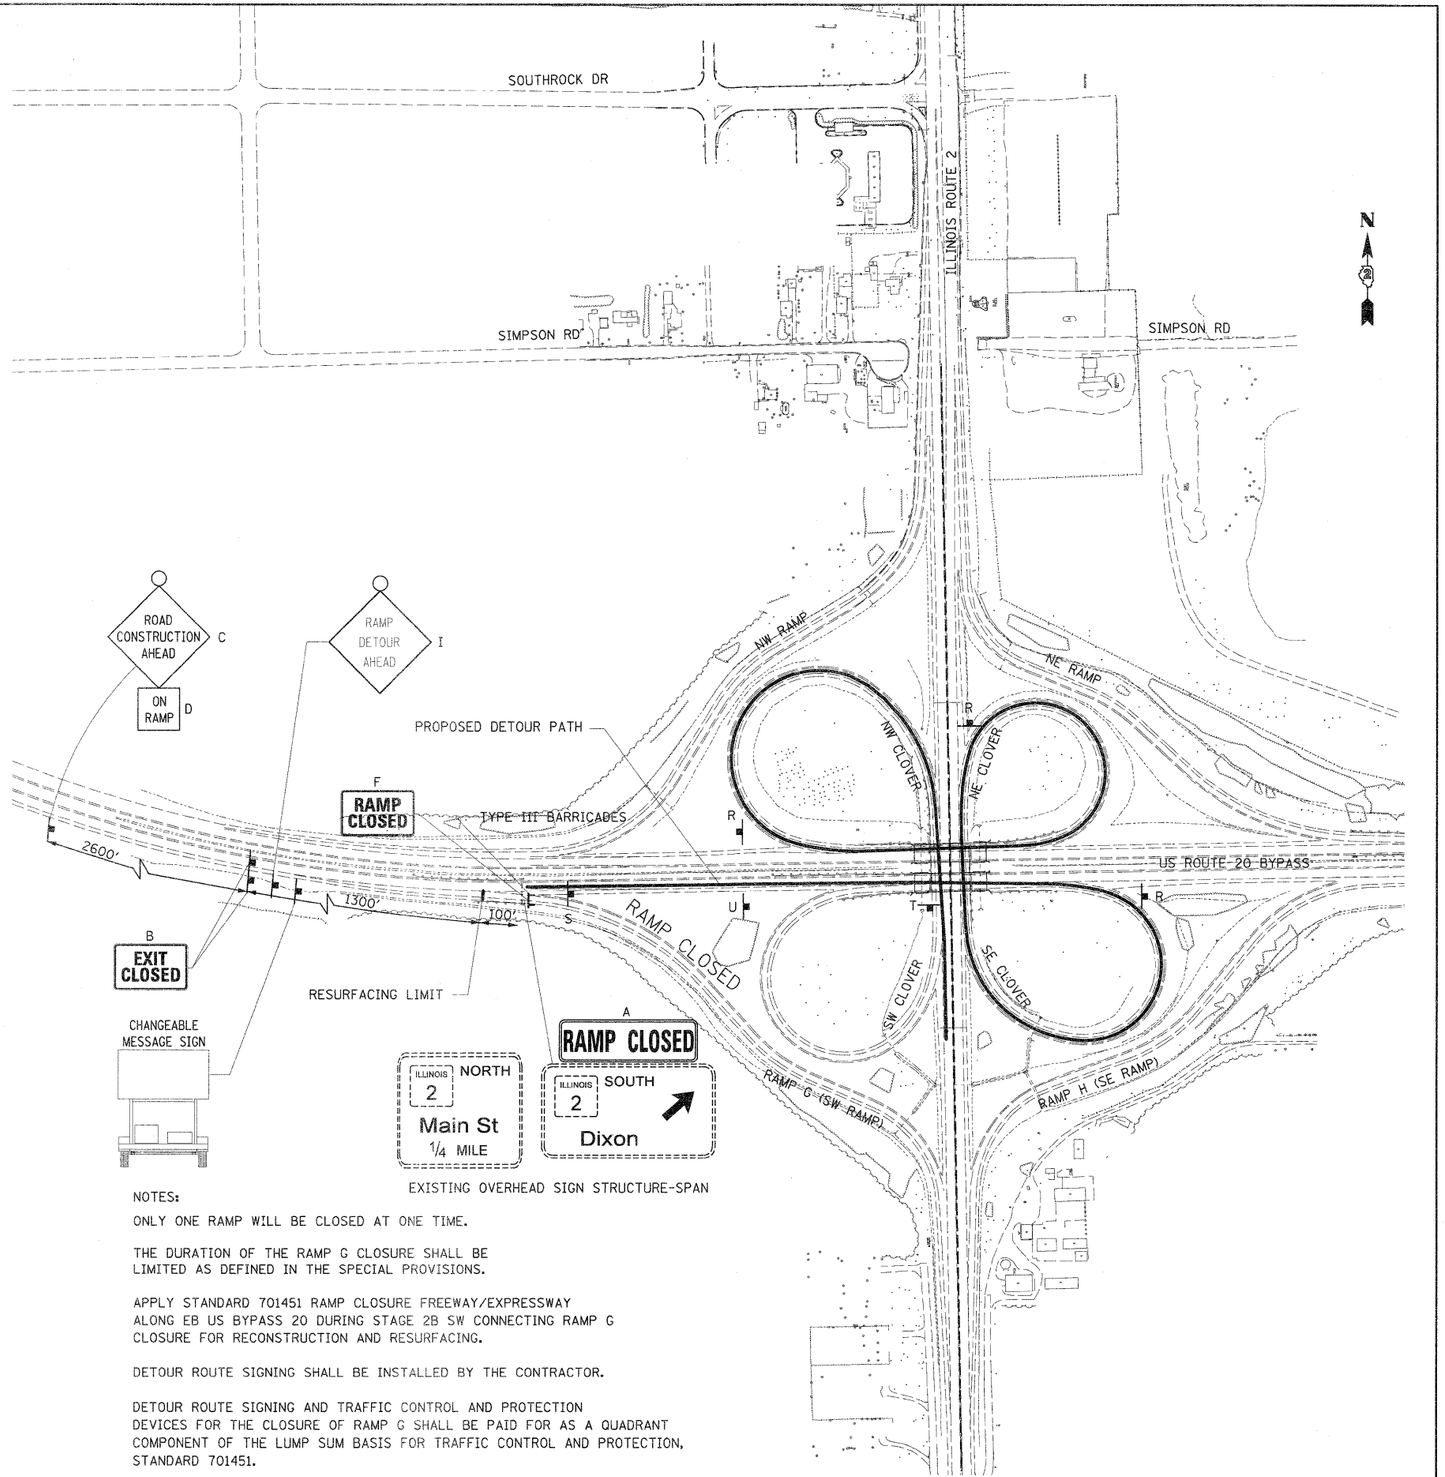

NOTES:

ONLY ONE RAMP WILL BE CLOSED AT ONE TIME.

THE DURATION OF THE RAMP G CLOSURE SHALL BE LIMITED AS DEFINED IN THE SPECIAL PROVISIONS.

APPLY STANDARD 701451 RAMP CLOSURE FREEWAY/EXPRESSWAY ALONG EB US BYPASS 20 DURING STAGE 2B SW CONNECTING RAMP G CLOSURE FOR RECONSTRUCTION AND RESURFACING.

DETOUR ROUTE SIGNING SHALL BE INSTALLED BY THE CONTRACTOR.

DETOUR ROUTE SIGNING AND TRAFFIC CONTROL AND PROTECTION DEVICES FOR THE CLOSURE OF RAMP G SHALL BE PAID FOR AS A QUADRANT COMPONENT OF THE LUMP SUM BASIS FOR TRAFFIC CONTROL AND PROTECTION, STANDARD 701451.

FILE NAME = D221502-sht-staging44_RAMP-G.dgn	USER NAME = TERRA	DESIGNED - BCB	REVISED -
		DRAWN - CBC	REVISED -
	PLOT SCALE = 200.0000 ' / IN.	CHECKED - DPA	REVISED -
	PLOT DATE = 1/16/2012	DATE - 01/17/12	REVISED -

STATE OF ILLINOIS
DEPARTMENT OF TRANSPORTATION

MAINTENANCE OF TRAFFIC PLAN
STAGE 2B RAMP G (SW RAMP) CLOSURE DETOUR TRAFFIC CONTROL

SCALE: 1" = 200' | SHEET NO. OF SHEETS | STA. | TO STA.

F.A. RTE.	SECTION	COUNTY	TOTAL SHEETS	SHEET NO.
742	34R	WINNEBAGO	491	161
		CONTRACT NO. 64515		
		ILLINOIS FED. AID PROJECT		