NORTHWEST RAMP

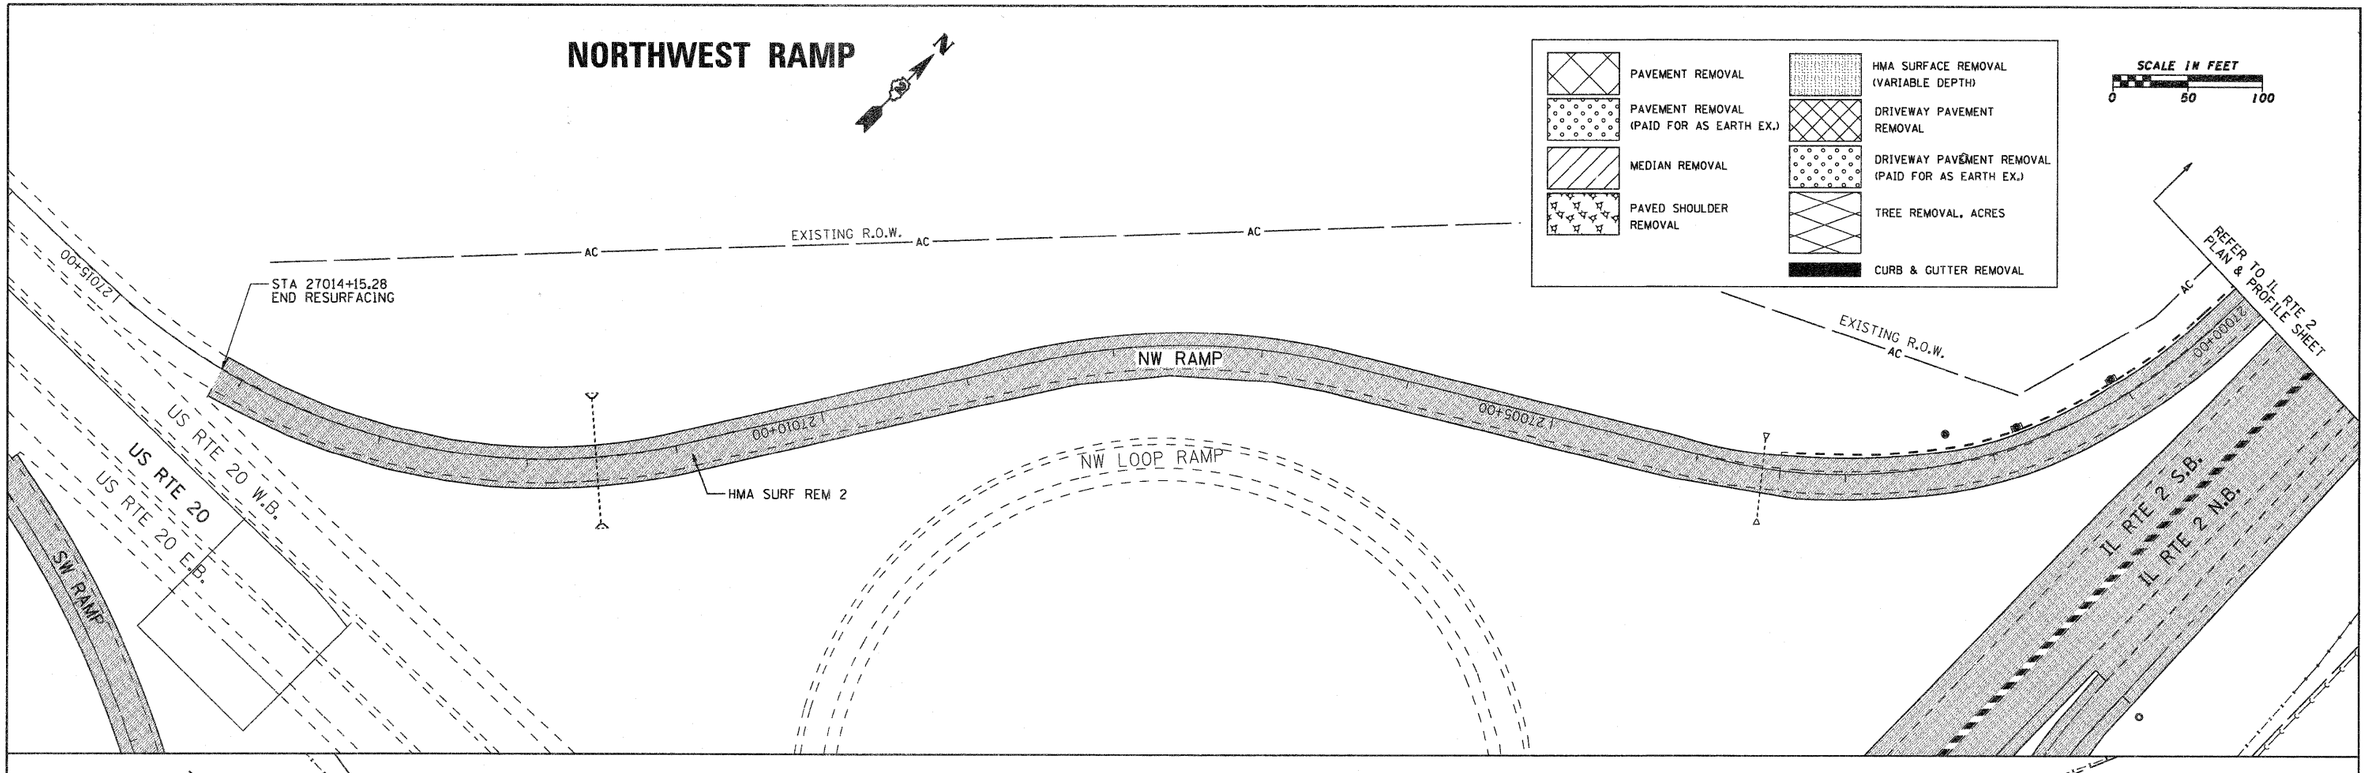

NORTHEAST RAMP

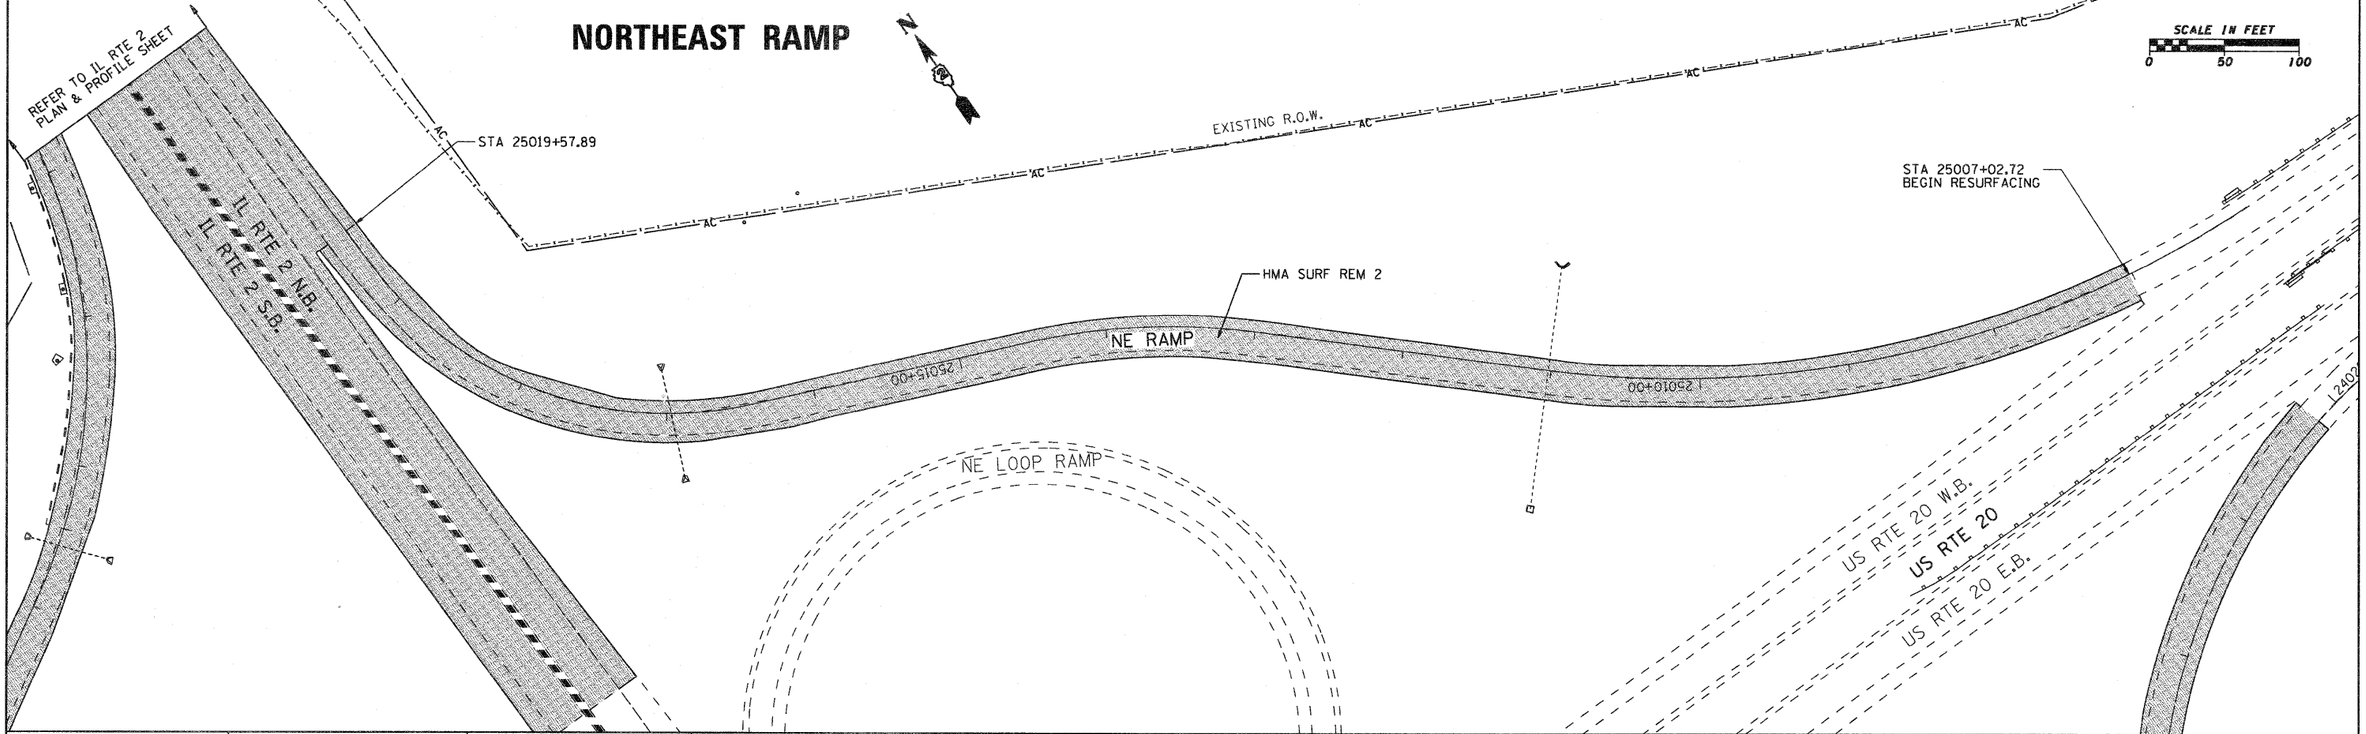

FILE NAME = g:\2010\trans\b10t001\dgn\removal plans\OVERLAY RAMPS\REM RAMPS.dgn	USER NAME = patp	DESIGNED -	REVISED -
		DRAWN -	REVISED -
	PLOT SCALE = 50.0000 ' / IN.	CHECKED -	REVISED -
	PLOT DATE = 1/26/2012	DATE -	REVISED -

STATE OF ILLINOIS
DEPARTMENT OF TRANSPORTATION

US ROUTE 20 BYPASS
NORTHWEST & NORTHEAST RAMPS

SCALE: 1" = 50' | SHEET NO. OF SHEETS | STA. TO STA.

F.A.P. RTE.	SECTION	COUNTY	TOTAL SHEETS	SHEET NO.
742	34R	WINNEBAGO	491	250
		CONTRACT NO. 64515		
	ILLINOIS FED. AID PROJECT			