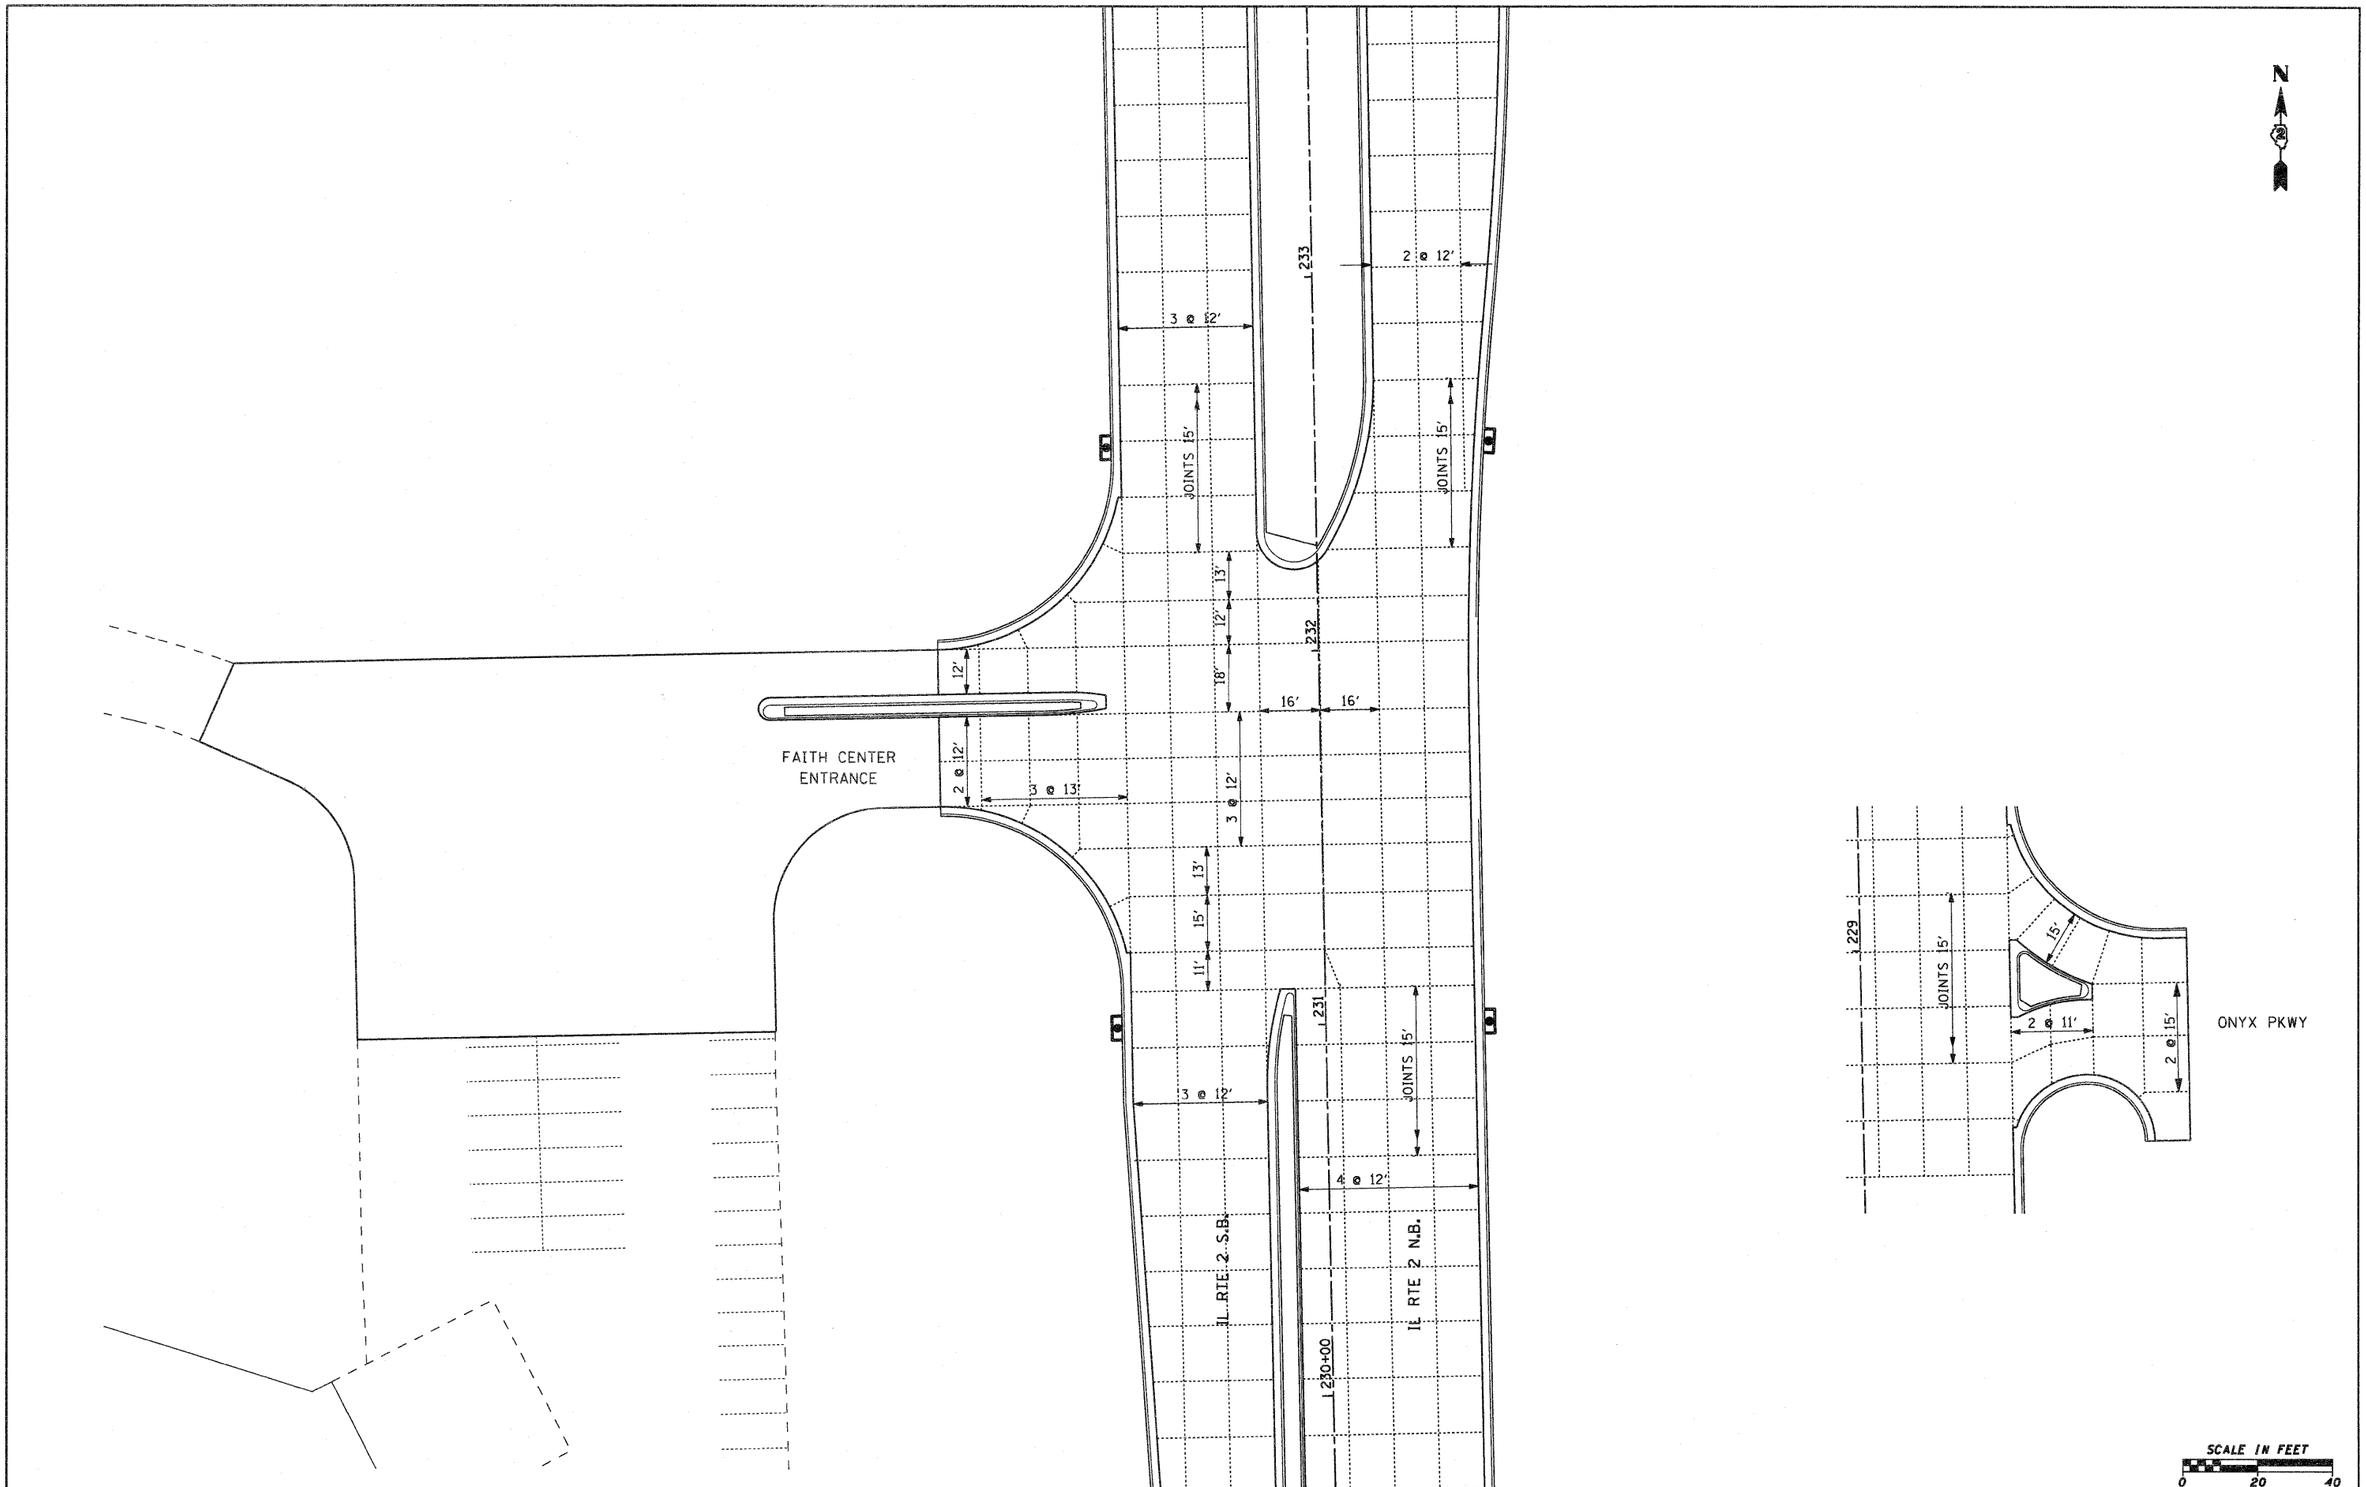

FILE NAME =	USER NAME = petp	DESIGNED -	REVISED -
gi\2010\trans\bl0t001\dgn\elevations\Faith Church Ent Joint Detail.dgn		DRAWN -	REVISED -
	PLOT SCALE = 20.0000 ' / IN.	CHECKED -	REVISED -
	PLOT DATE = 1/26/2012	DATE -	REVISED -

STATE OF ILLINOIS
DEPARTMENT OF TRANSPORTATION

FAP 742 (IL 2)
CHURCH ENTRANCE & ONYX PKWY PAVEMENT JOINT DETAILS

SCALE: 1" = 20' | SHEET NO. OF SHEETS | STA. TO STA.

F.A.P. RTE.	SECTION	COUNTY	TOTAL SHEETS	SHEET NO.
742	34R	WINNEBAGO	491	257
		CONTRACT NO. 64515		
		ILLINOIS FED. AID PROJECT		