FINAL SURVEY	NO.	NOTE BOOK	SURVEYED	PLOTTED	TOTAL AE	AREAS CHECKED	BY	DATE

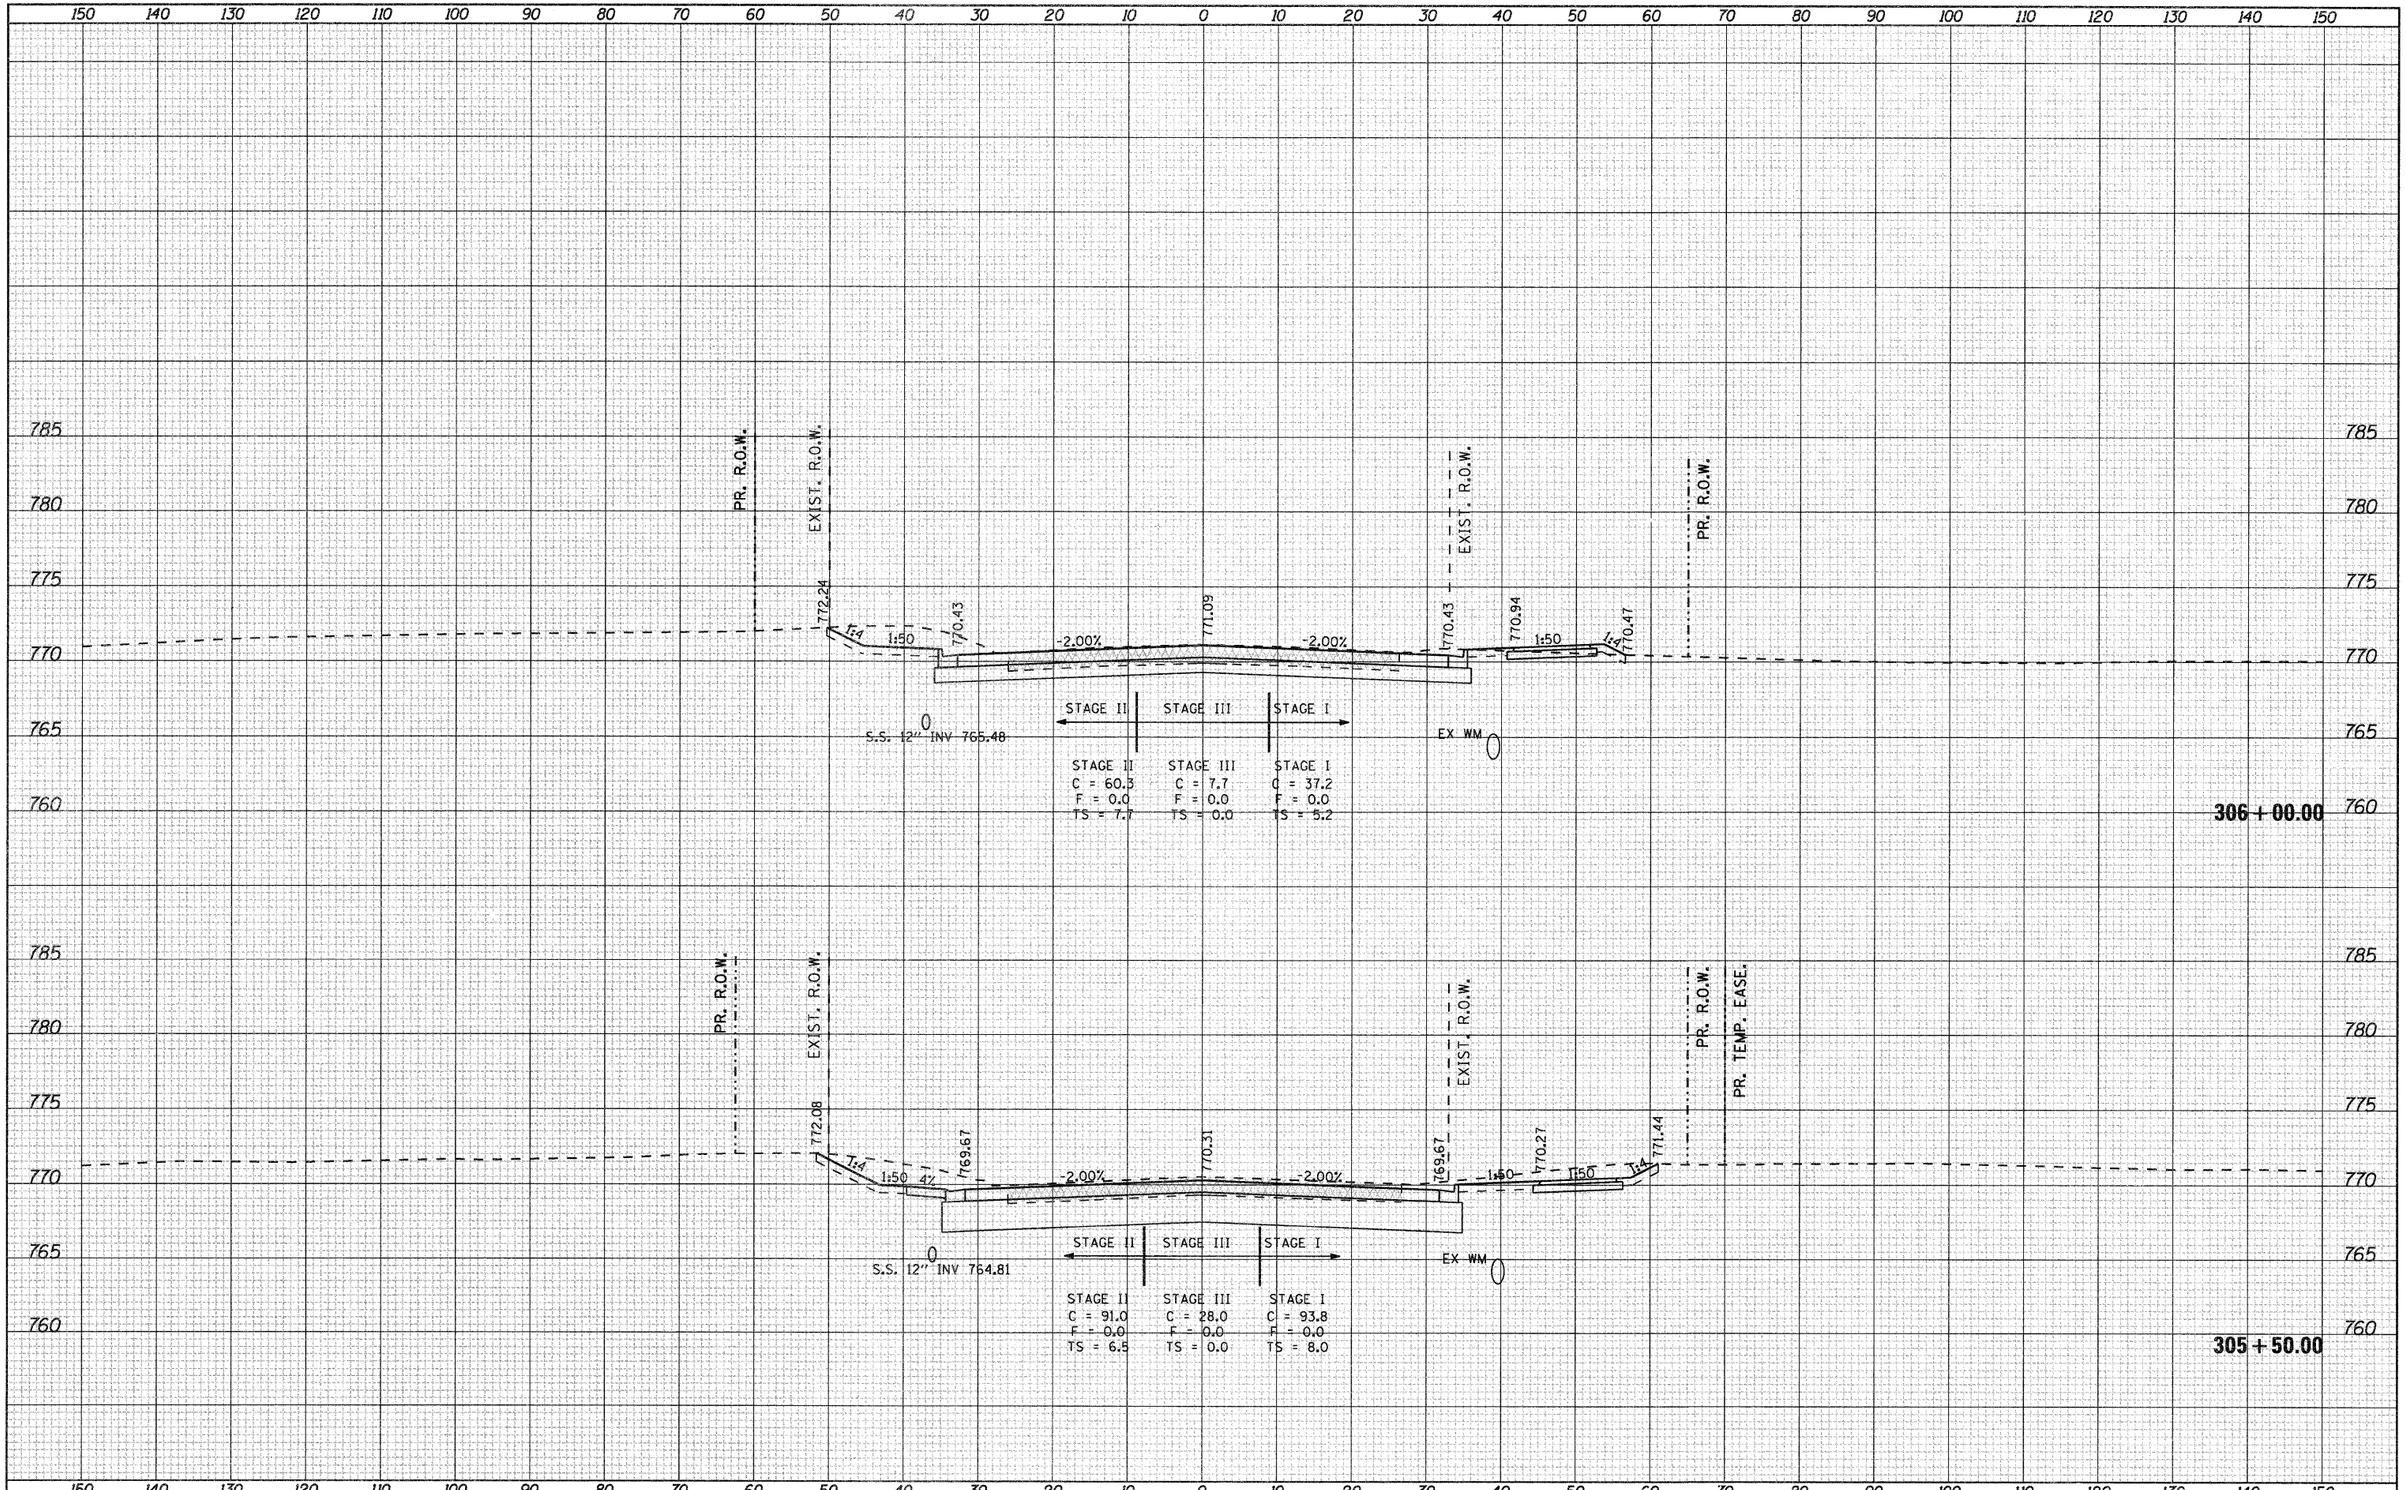

ORIGINAL SURVEY	NO.	NOTE BOOK	SURVEYED	PLOTTED	TOTAL AE	AREAS CHECKED	BY	DATE

FILE NAME =	USER NAME = patp	DESIGNED -	REVISED -
g:\2010\trans\b10u001\dgn\cross sections\D01500KSHT_IL2.dgn		DRAWN -	REVISED -
	PLOT SCALE = 10.0000 ' / IN.	CHECKED -	REVISED -
	PLOT DATE = 1/23/2012	DATE -	REVISED -

STATE OF ILLINOIS
DEPARTMENT OF TRANSPORTATION

FAP 742 (IL2)

SCALE: | SHEET NO. OF SHEETS | STA. 305+50.00 TO STA. 306+00.00

F.A.P. RTE.	SECTION	COUNTY	TOTAL SHEETS	SHEET NO.
742	34R	WINNEBAGO	491	424
		CONTRACT NO. 64515		
	ILLINOIS	FED. AID PROJECT		