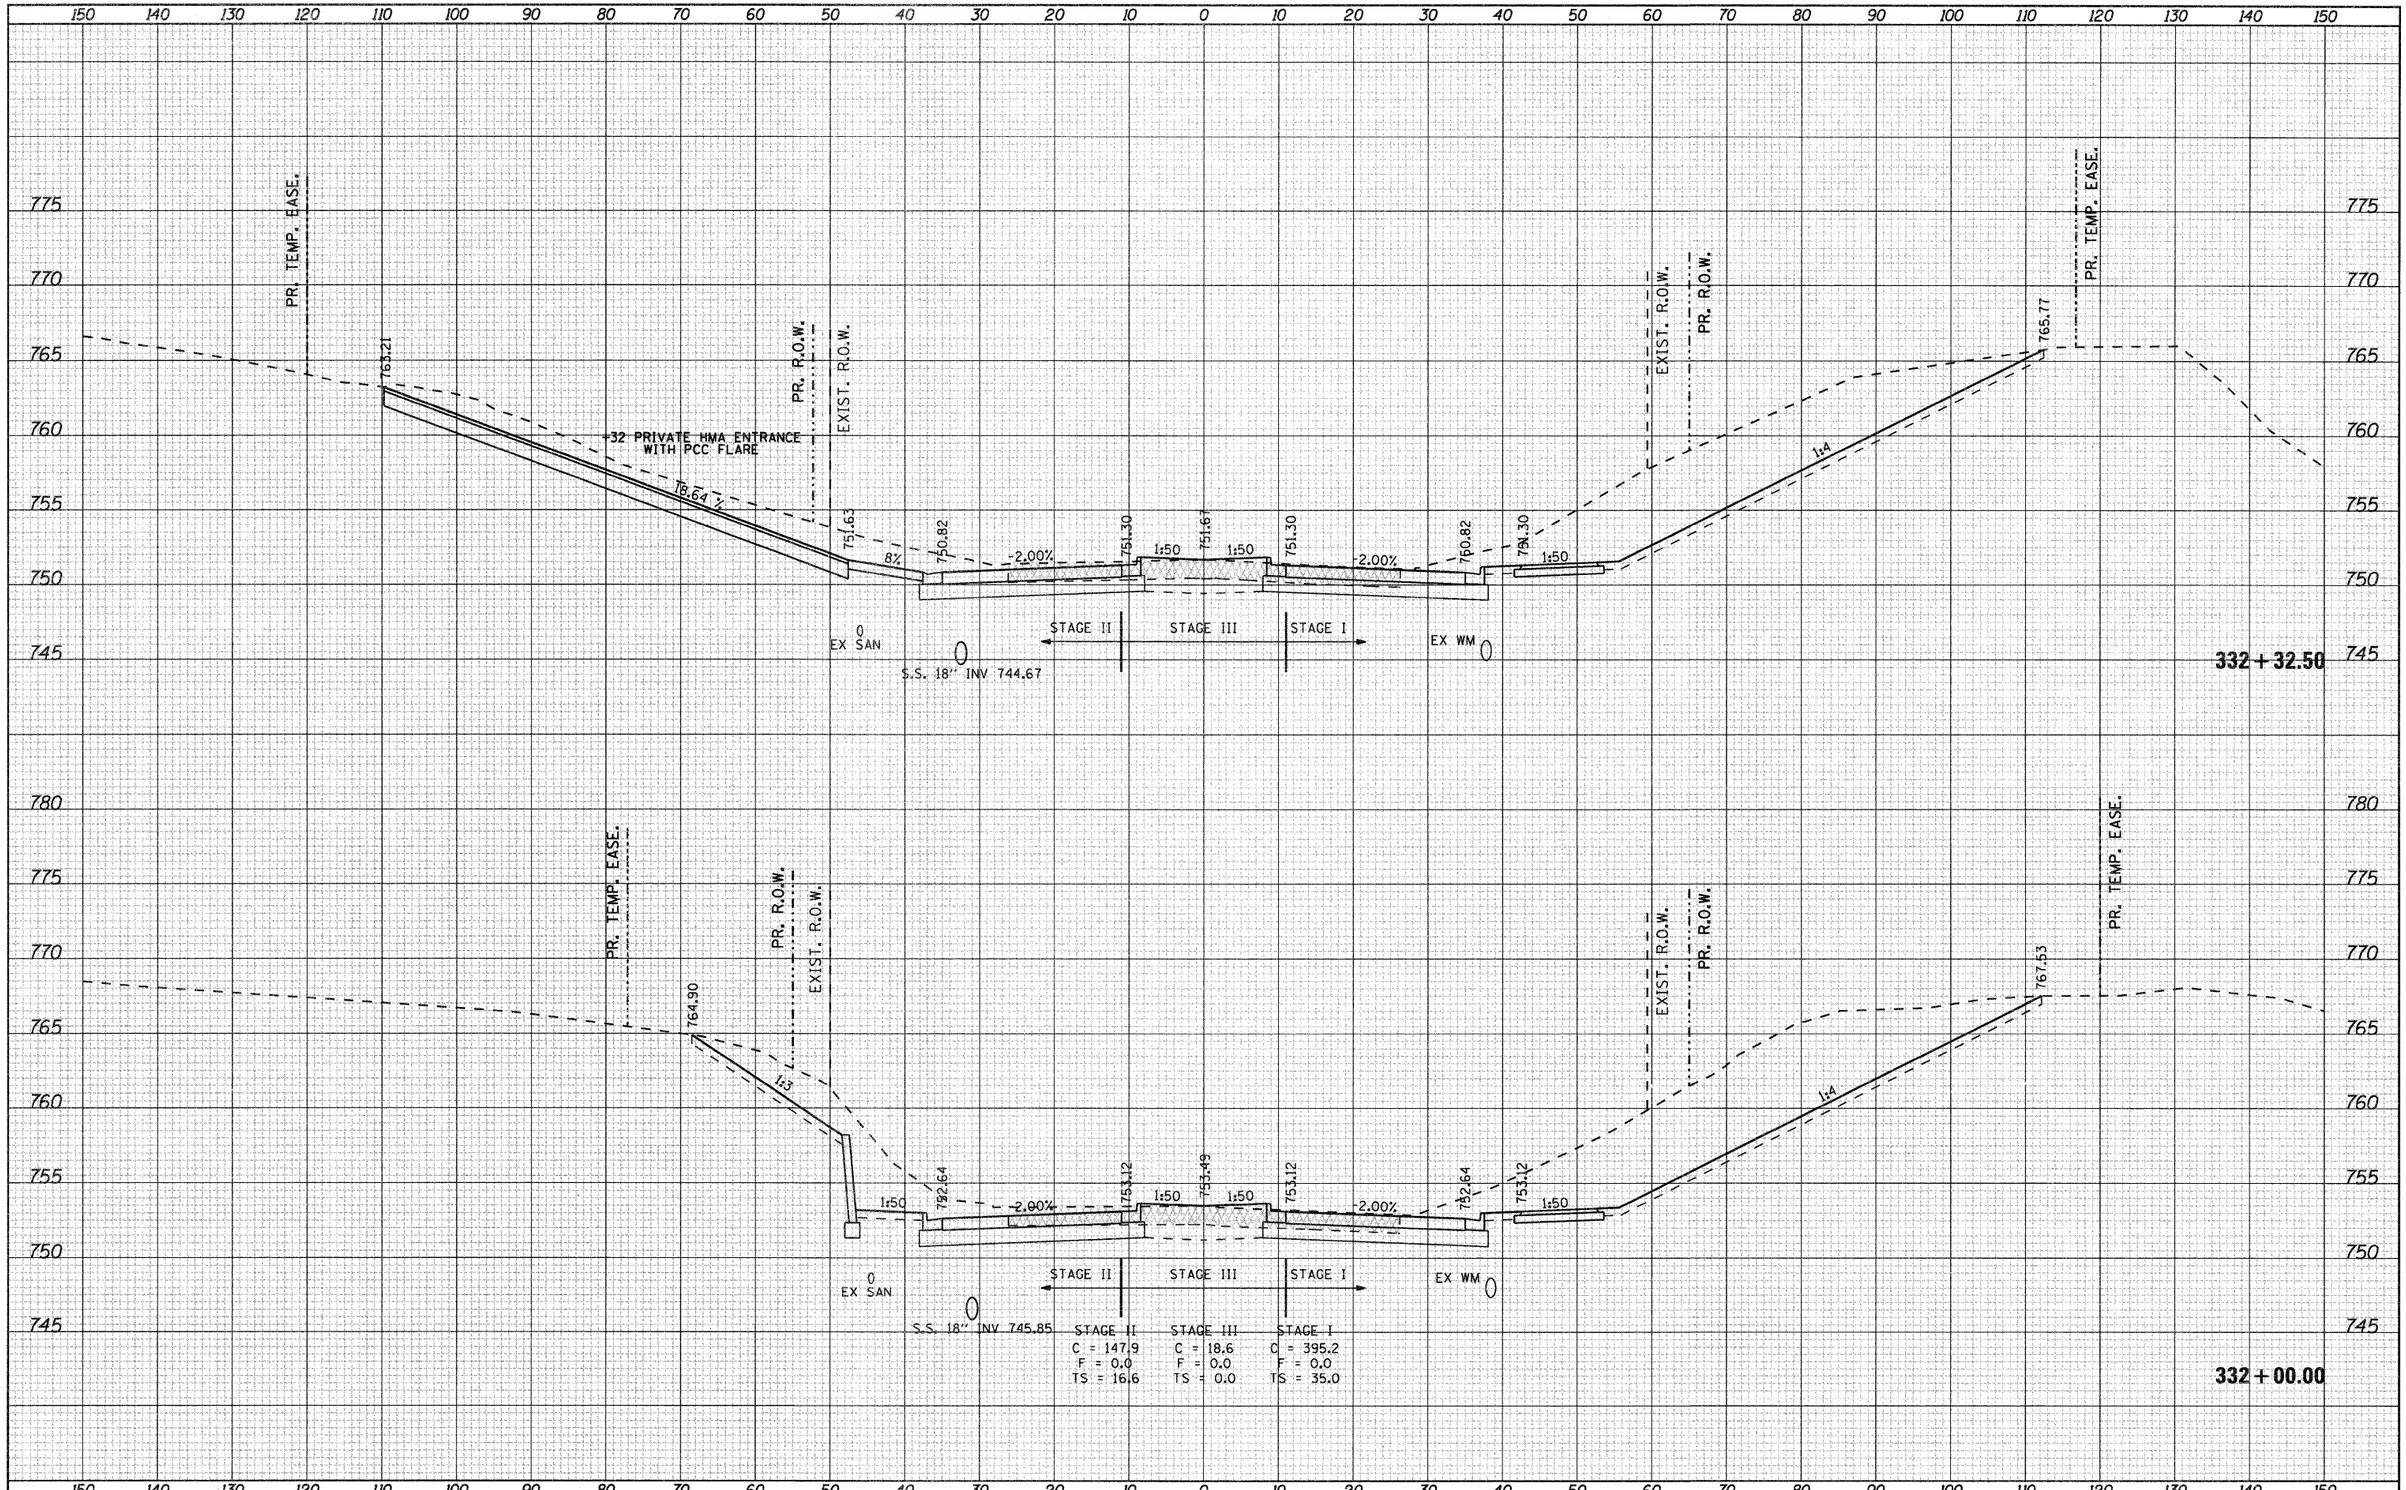

FINAL SURVEY — NOTE BOOK — NO.

DATE	BY	SURVEYED	PLOTTED	TEMPLATE	AREAS	AREAS CHECKED

ORIGINAL SURVEY — NOTE BOOK — NO.

DATE	BY	SURVEYED	PLOTTED	TEMPLATE	AREAS	AREAS CHECKED

FILE NAME = g:\2010\trans\b10t001\dgn\cross sections\D01502KSHT_IL2.dgn	USER NAME = petp	DESIGNED -	REVISED -
		DRAWN -	REVISED -
	PLOT SCALE = 10.0000 ' / IN.	CHECKED -	REVISED -
	PLOT DATE = 1/23/2012	DATE -	REVISED -

STATE OF ILLINOIS
DEPARTMENT OF TRANSPORTATION

FAP 742 (IL2)

SCALE: | SHEET NO. OF SHEETS | STA. 332+00.00 TO STA. 332+32.50

F.A.P. RTE.	SECTION	COUNTY	TOTAL SHEETS	SHEET NO.
742	34R	WINNEBAGO	491	457
		CONTRACT NO. 64515		
	ILLINOIS FED. AID PROJECT			