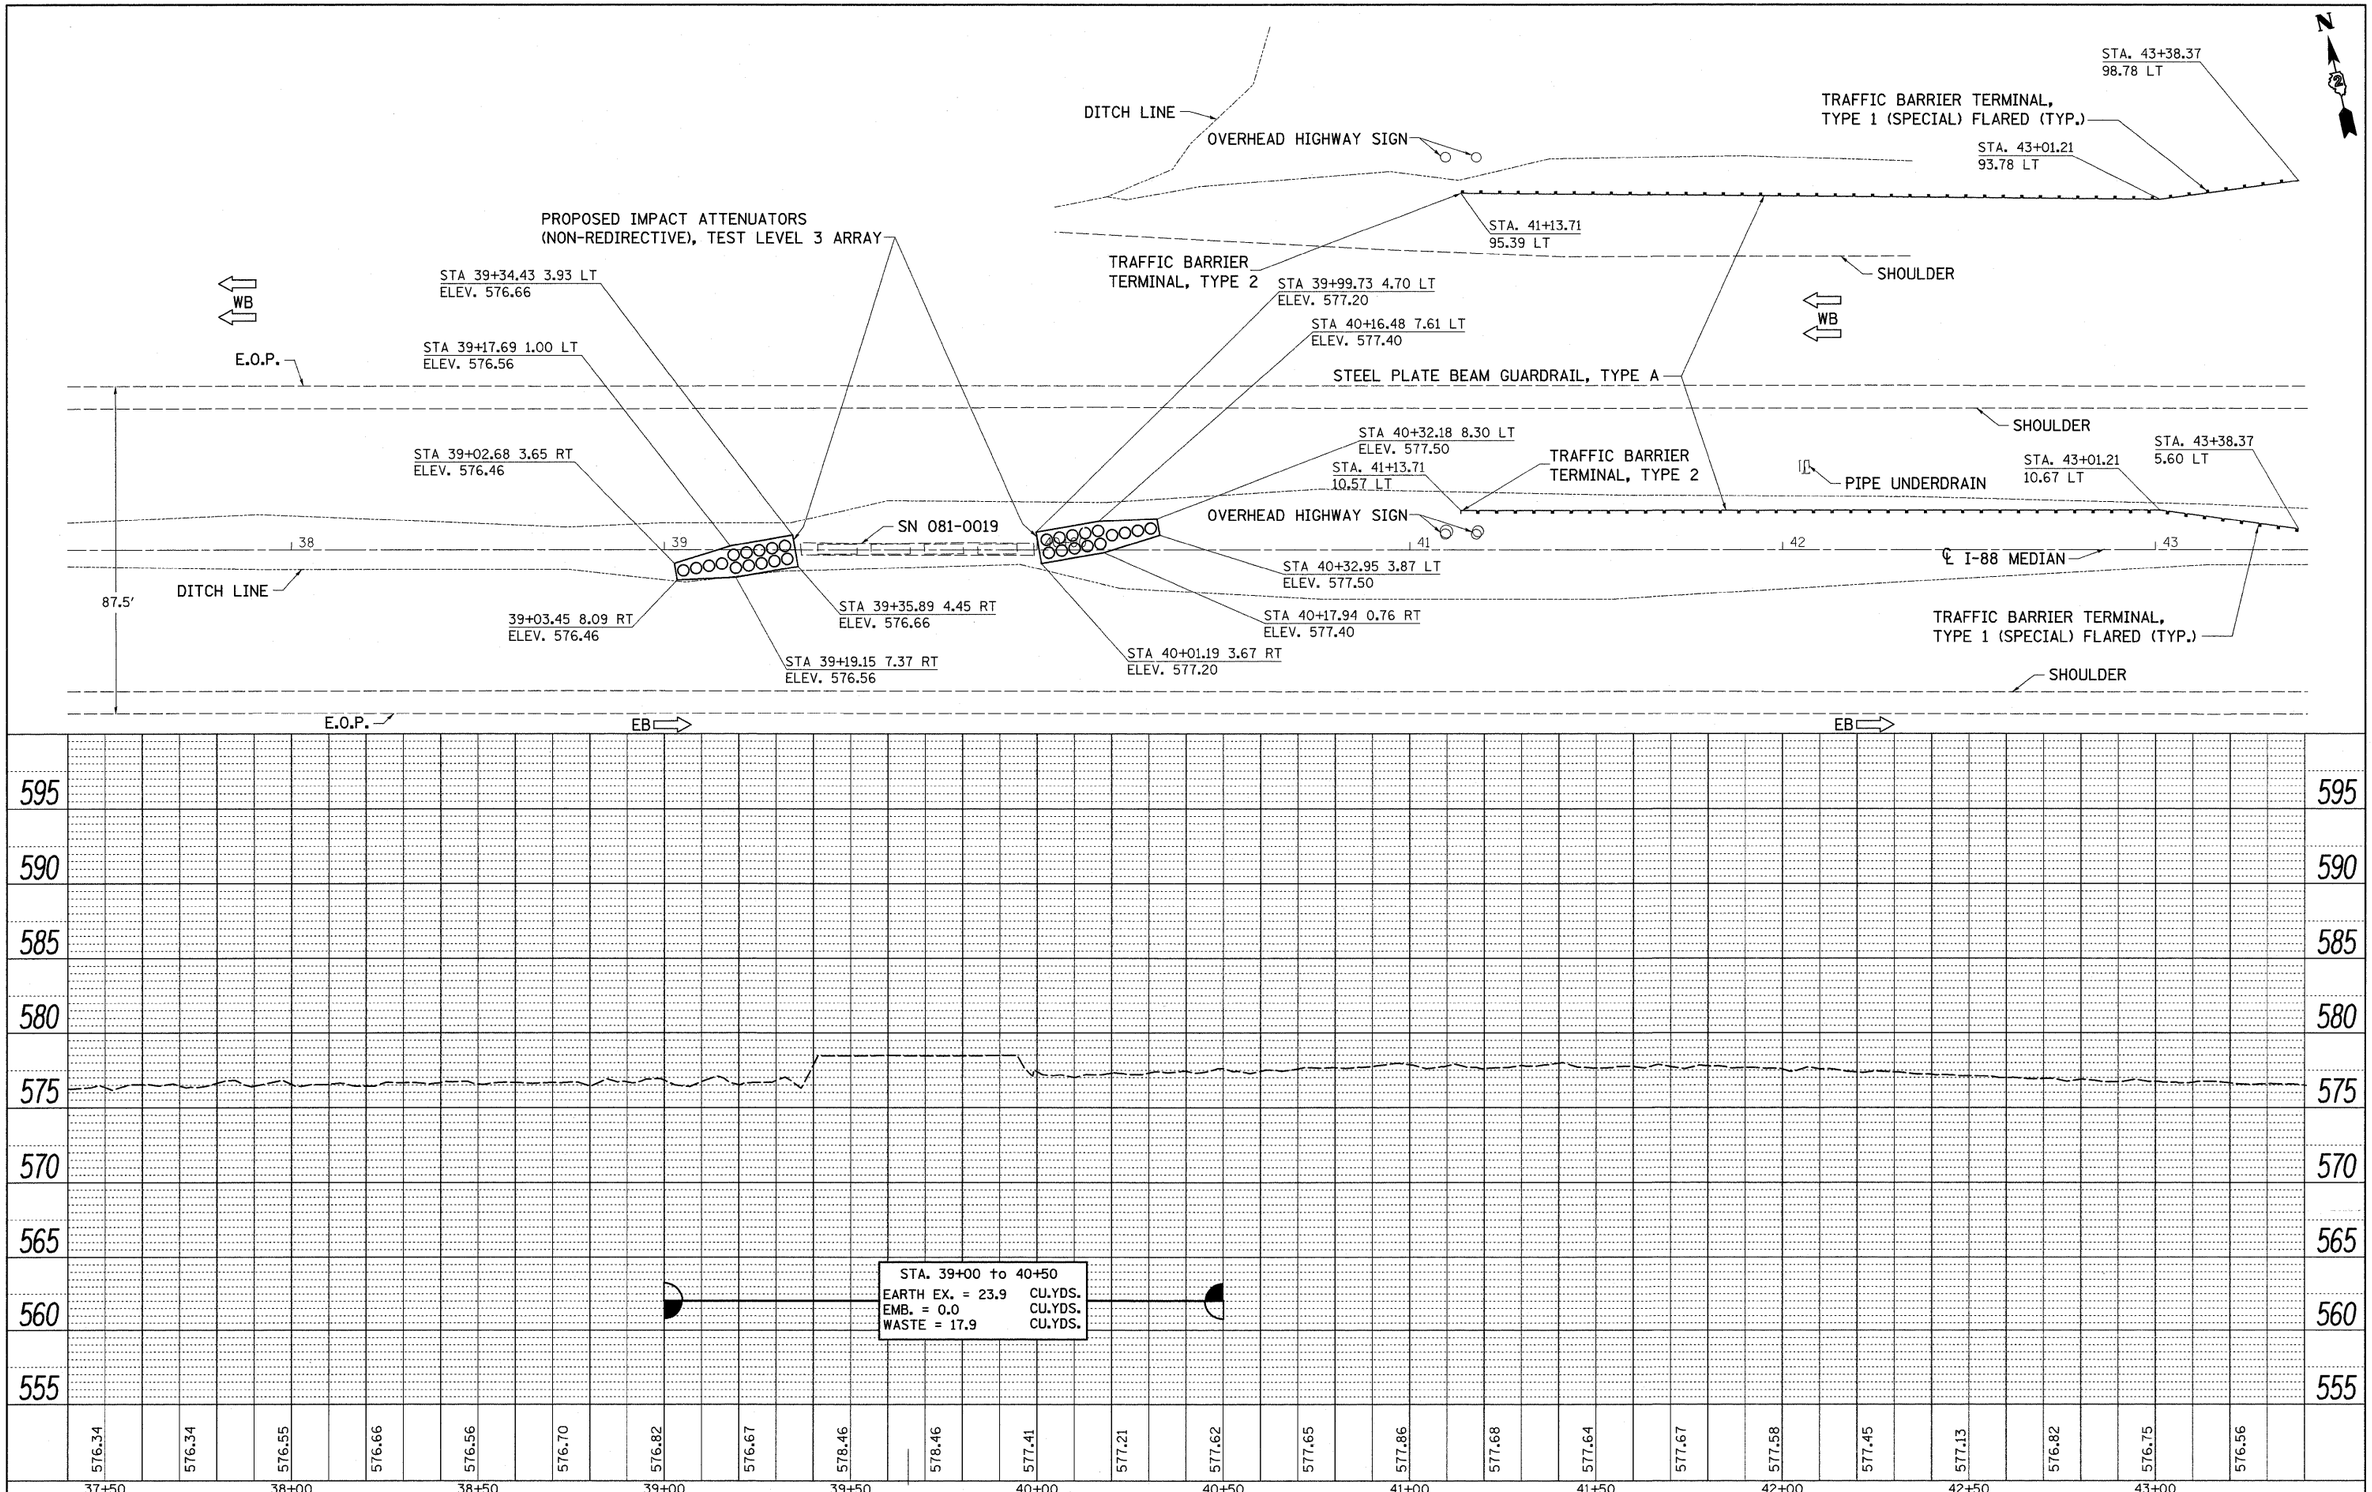


| PLAN | BY | DATE |
|---|---|---|
| SURVEYED | | |
| PLOTTED | | |
| ALIGNMENT CHECKED | | |
| RT. OF WAY CHECKED | | |
| NOTE BOOK NO. ____ | CADD FILE NAME | |

| PROFILE | BY | DATE |
|---|---|---|
| SURVEYED | | |
| PLOTTED | | |
| GRADES CHECKED | | |
| B.M. NOTED | | |
| NOTE BOOK NO. ____ | STRUCTURE NOTAT'NS CHKD | |

| | | | |
|---|---|---|---|
| FILE NAME = c:\pw_work\pwidot\ankneyde\d0292974\D205212-sht-plnprf.dgn | USER NAME = ankneyde | DESIGNED - | REVISED - |
| | | DRAWN - | REVISED - |
| | PLOT SCALE = 20.0000 ' / in. | CHECKED - | REVISED - |
| | PLOT DATE = Tue May 01 07:10:01 2012 | DATE - | REVISED - |

**STATE OF ILLINOIS**
**DEPARTMENT OF TRANSPORTATION**

**I-88**
**PLAN & PROFILE**

SCALE: SHEET OF SHEETS STA. TO STA.

| F.A.I. RTE. | SECTION | COUNTY | TOTAL SHEETS | SHEET NO. |
|---|---|---|---|---|
| * | D2 SAFETY 2012-2 | ** | 151 | 37 |

CONTRACT NO. 64H77

ILLINOIS FED. AID PROJECT

* 74, 80, 88, & 280
** HENRY/ROCK ISLAND/WHITESIDE