FINAL SURVEY	SURVEYED	BY	DATE
NOTE BOOK	PLOTTED		
NO.	TEMPLATE		
	AREAS CHECKED		

ORIGINAL SURVEY	SURVEYED	BY	DATE
NOTE BOOK	PLOTTED		
NO.	TEMPLATE		
	AREAS CHECKED		

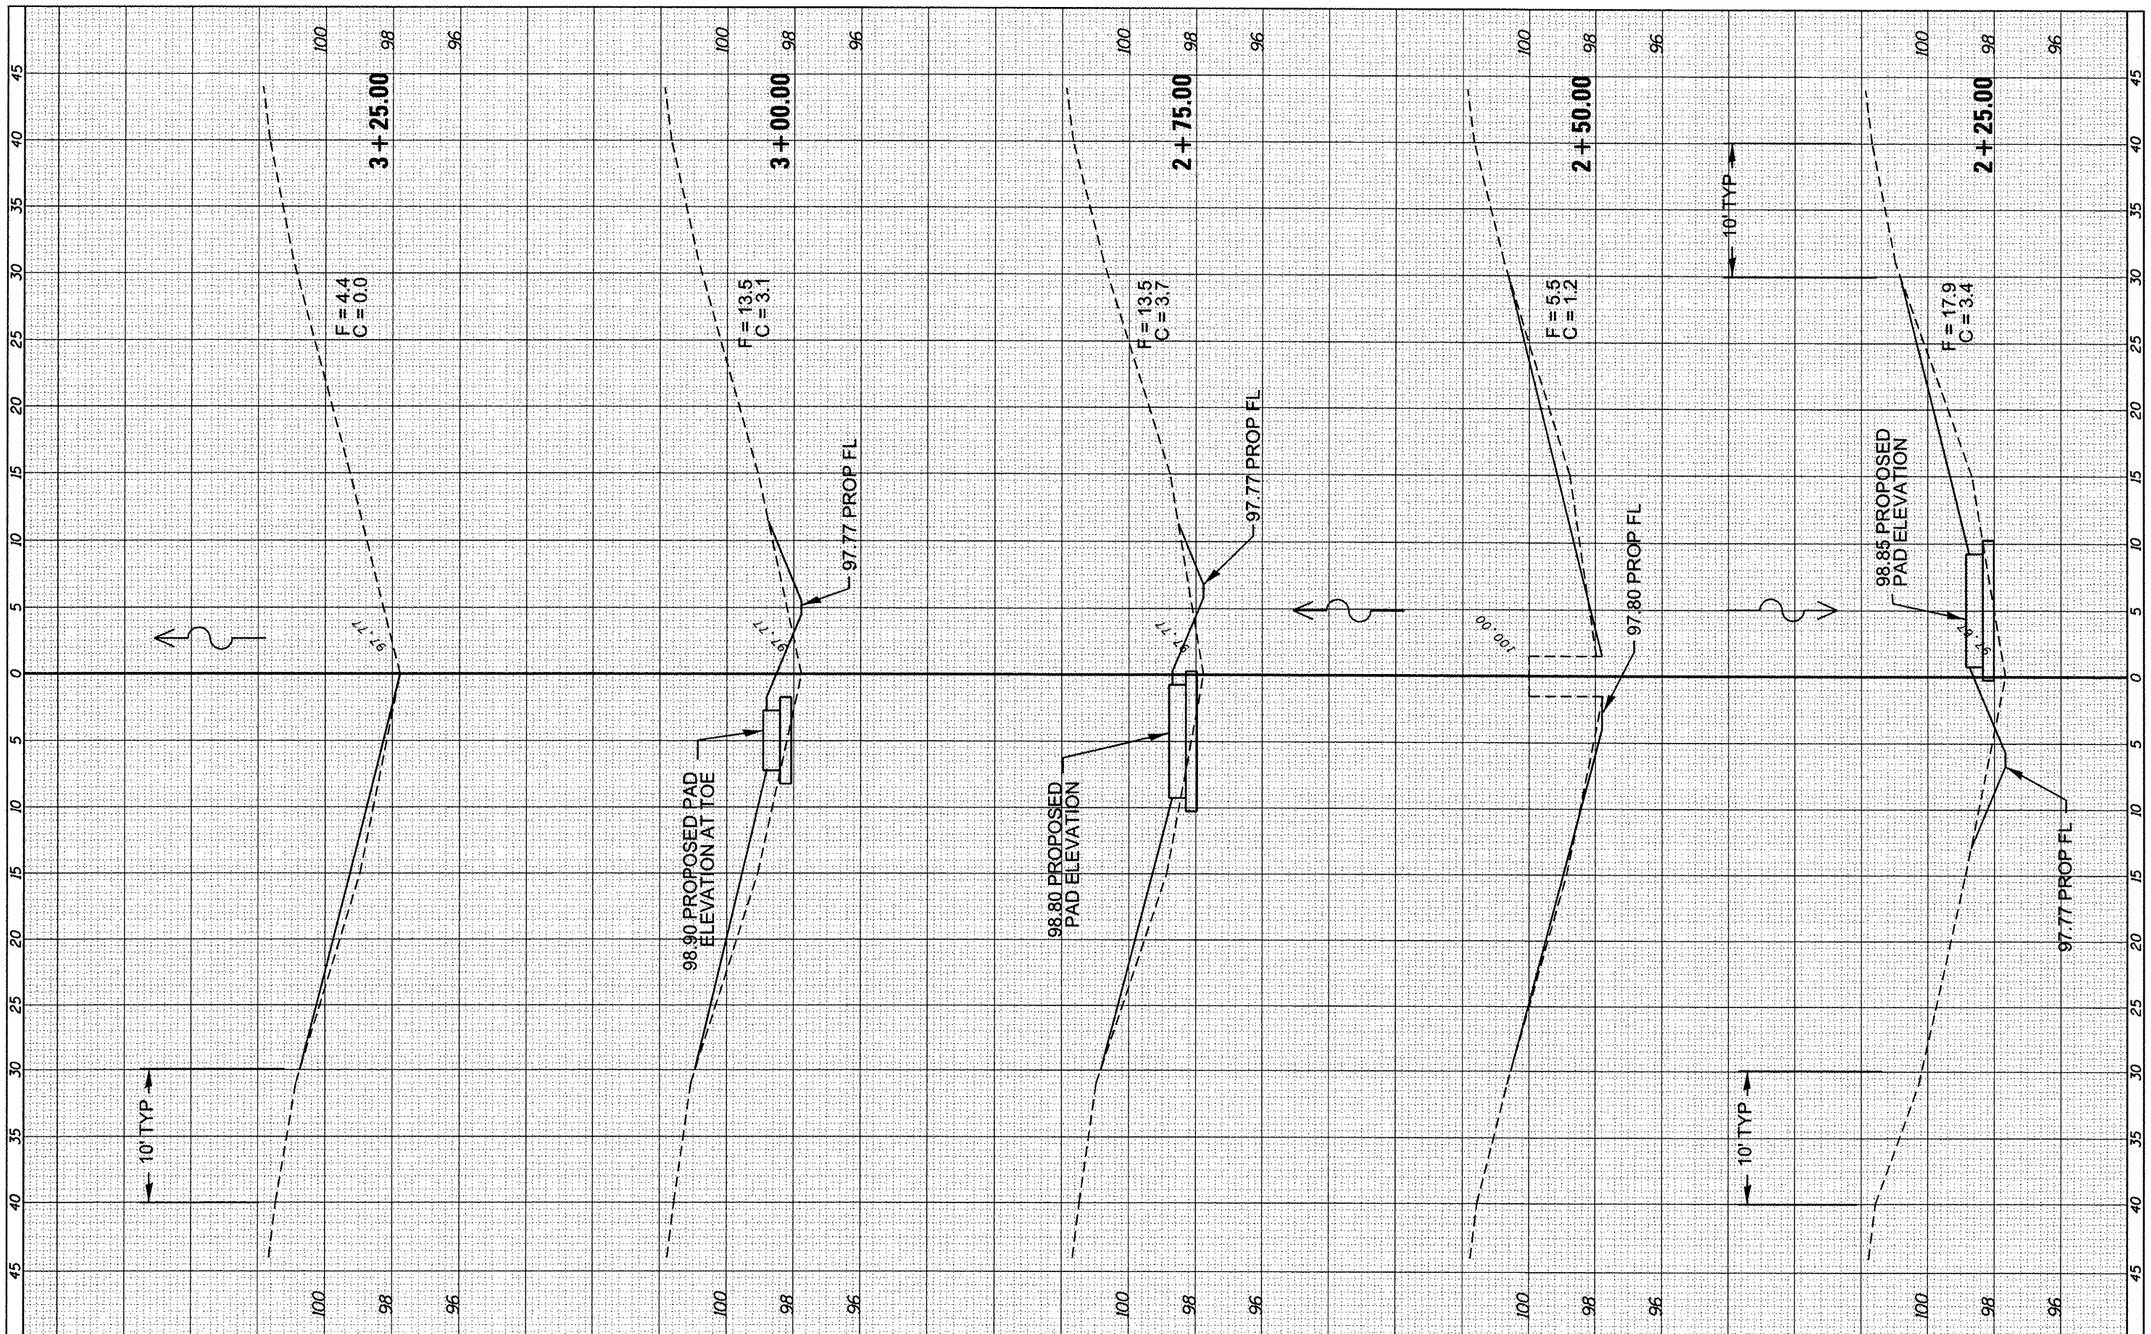

FILE NAME = c:\pw_work\pwidot\quigleyml\d8294440\D366C01-sht-xssht-MP 219.9.dgn	USER NAME = quigleyml	DESIGNED -	REVISED -
		DRAWN -	REVISED -
	PLOT SCALE = 10.0000 ' / in.	CHECKED -	REVISED -
	PLOT DATE = 3/30/2012	DATE -	REVISED -

STATE OF ILLINOIS
DEPARTMENT OF TRANSPORTATION

SN 032-0079 MP 219.9

SCALE: | SHEET OF SHEETS | STA. 2+25.00 | TO STA. 3+25.00

F.A.I. RTE.	SECTION	COUNTY	TOTAL SHEETS	SHEET NO.
55	03 IMPACT ATT. 2012-3	*	96	85
	* LIVINGSTON-GRUNDY	CONTRACT NO. 66C01		
	ILLINOIS FED. AID PROJECT			