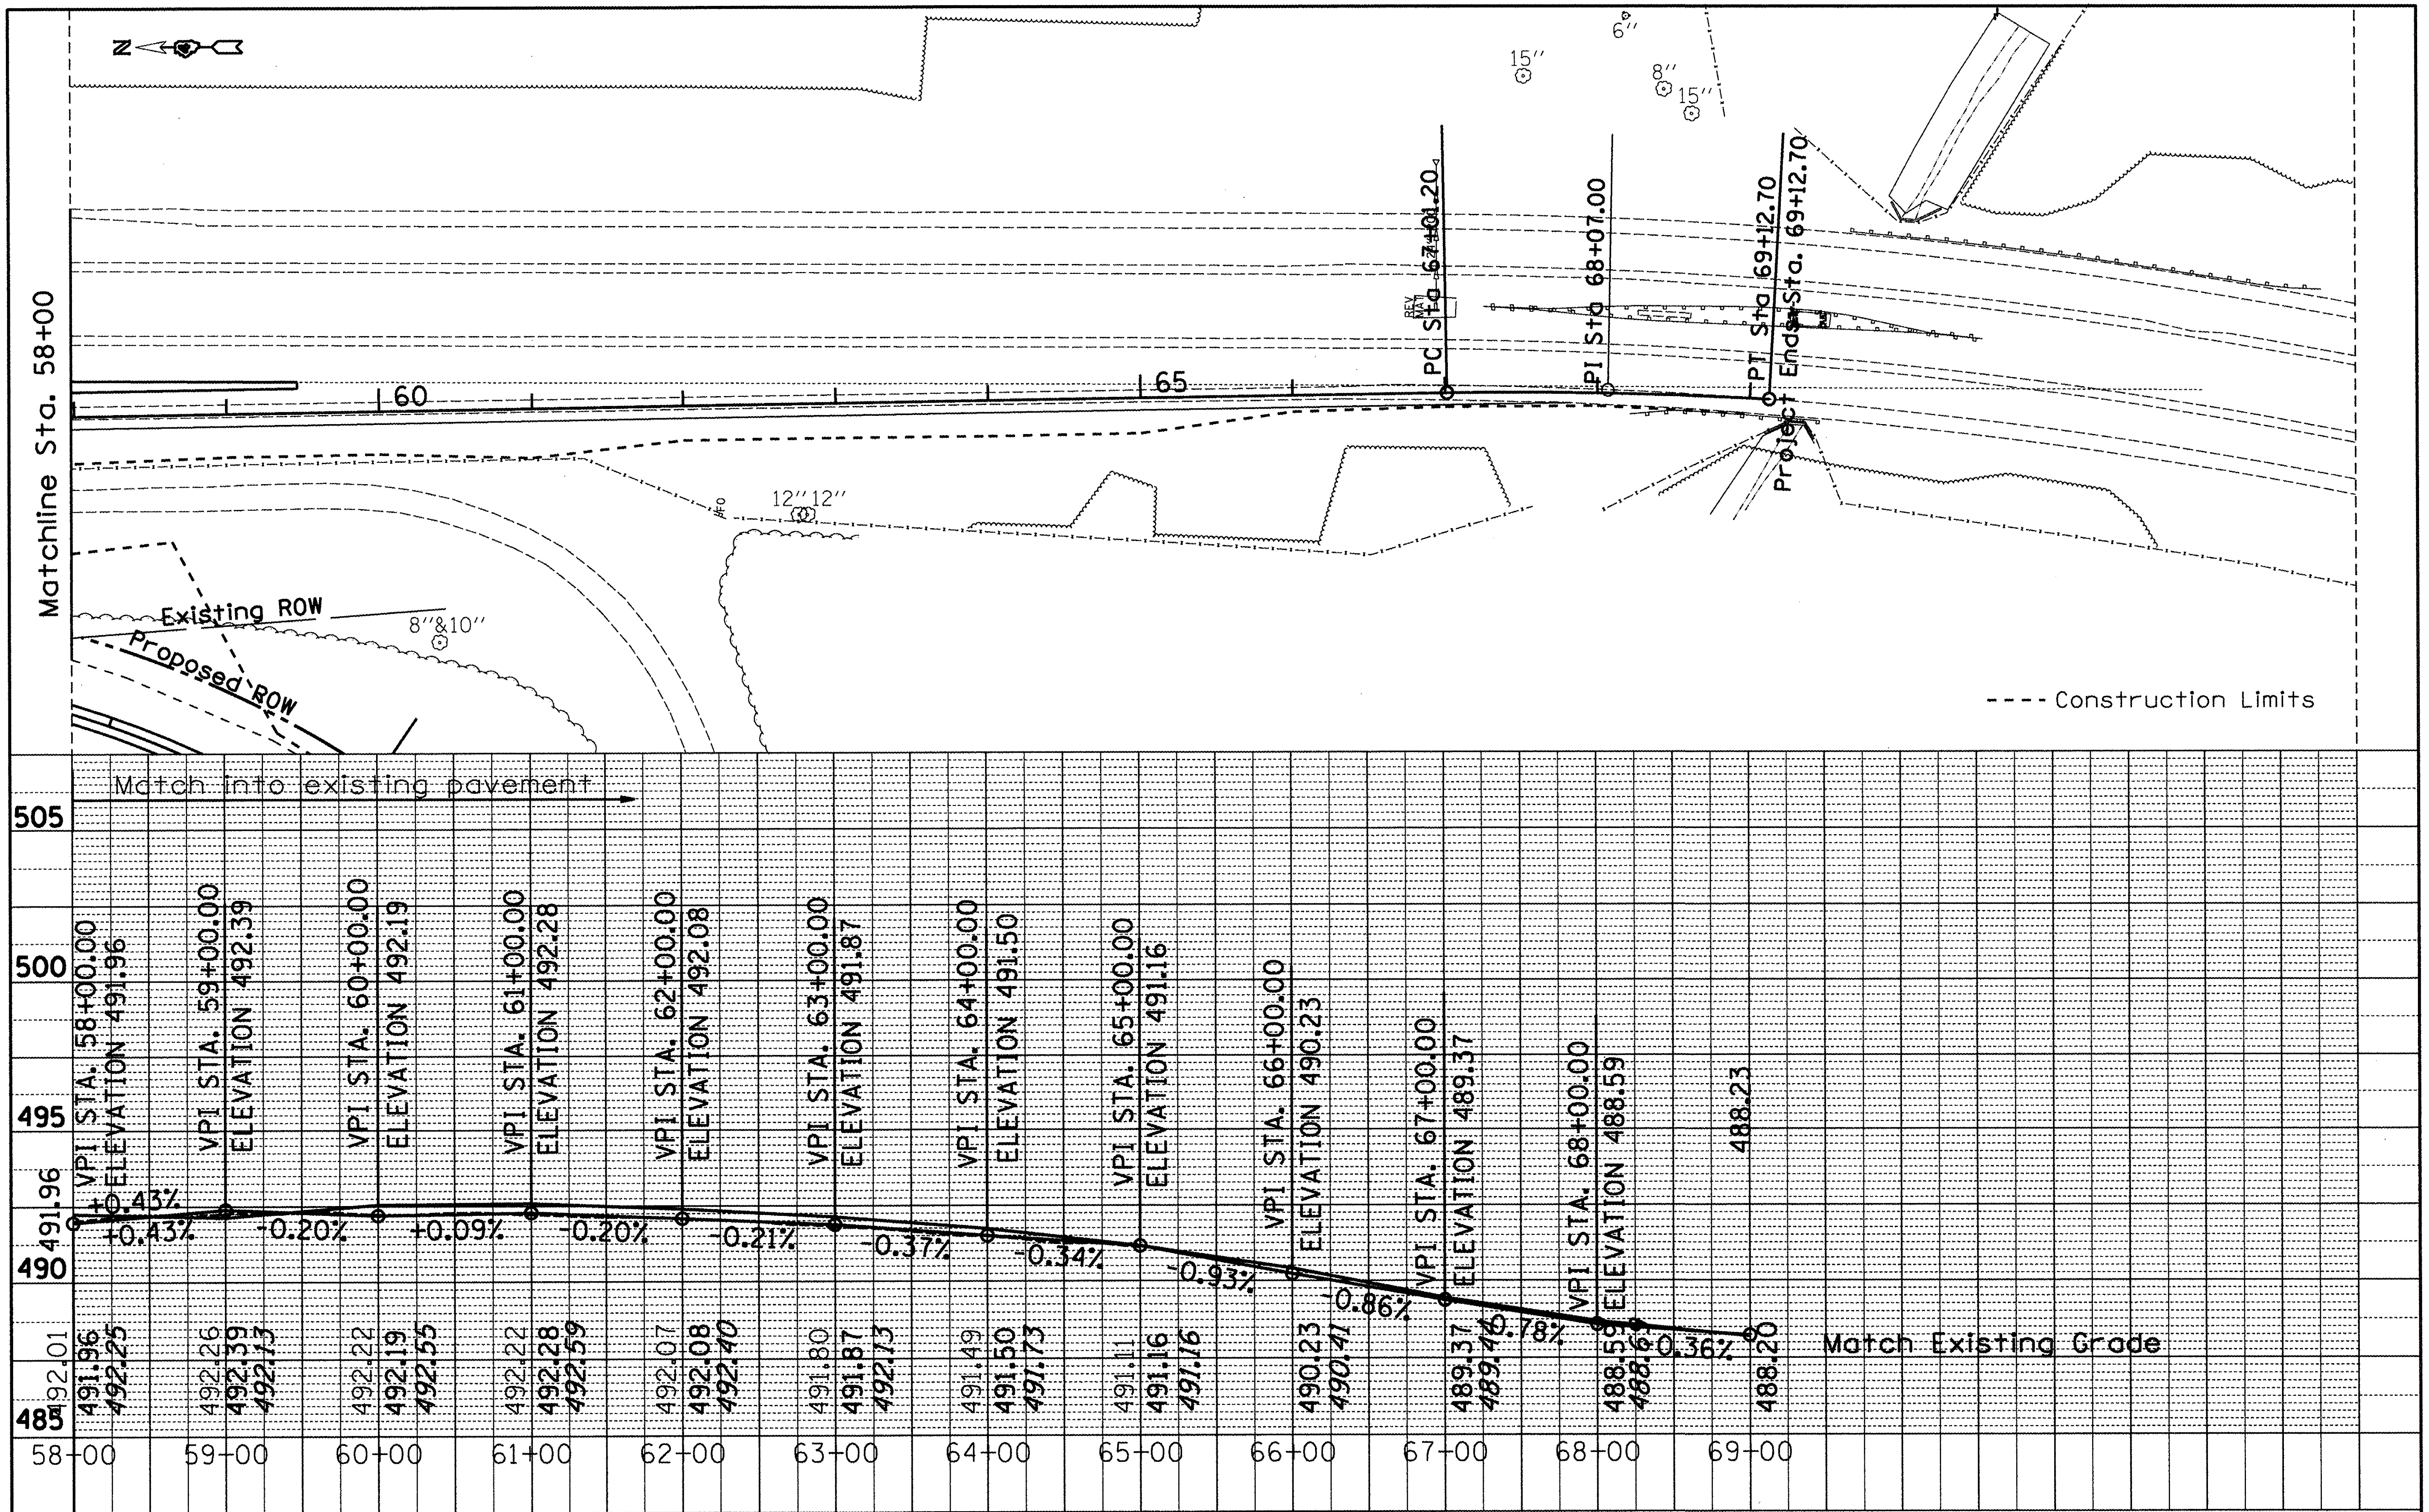

FILE NAME = xD468475-new-topo2d.dgn	USER NAME = eversol	DESIGNED -	REVISED -
		DRAWN -	REVISED -
	PLOT SCALE = 100.0000 ' / in.	CHECKED -	REVISED -
	PLOT DATE = 3/14/2012	DATE -	REVISED -

STATE OF ILLINOIS
DEPARTMENT OF TRANSPORTATION

Ramp D
Plan and Profile

SCALE: | SHEET OF SHEETS | STA. 58+00 TO STA. 69+00

F.A.P. RTE.	SECTION	COUNTY	TOTAL SHEETS	SHEET NO.
318	(72-6)R	Peoria	117	27
		CONTRACT NO. 68A30		
	ILLINOIS FED. AID PROJECT			