UNLESS ELEVATIONS ARE SHOWN----
ALL UTILITY LOCATIONS SHOWN ON THE CROSS-SECTIONS ARE BASED ON TEH APPROXIMATE DEPTH SUPPLIED BY THE UTILITY COMPANY

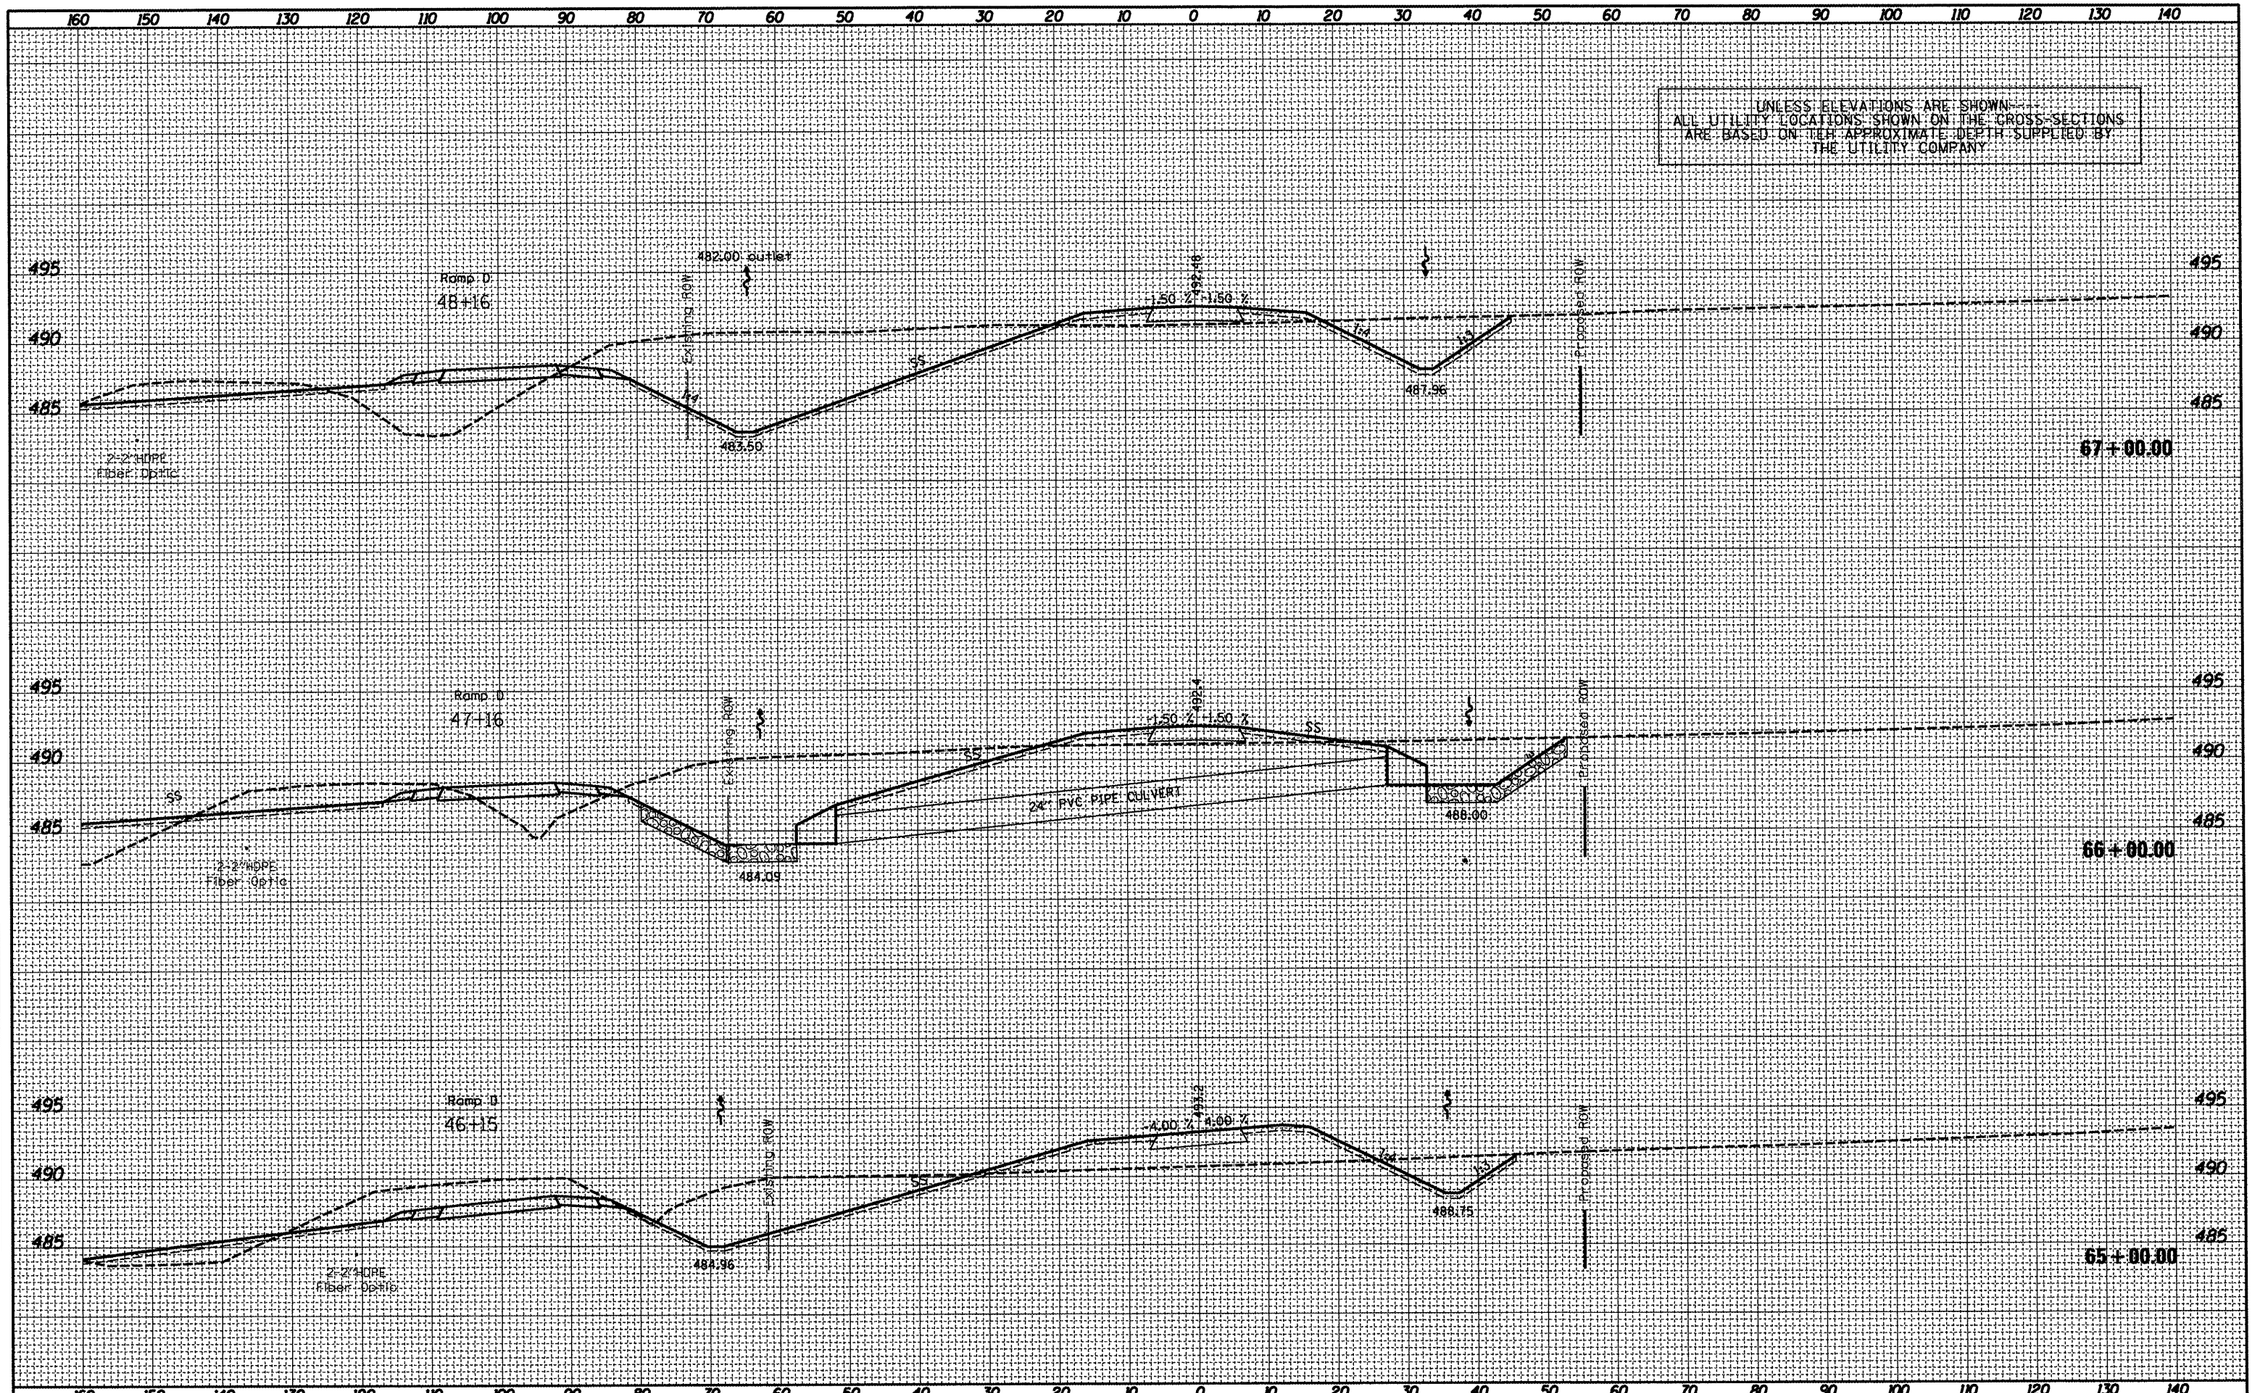

FINAL SURVEY	BY	DATE
NOTE BOOK	SURVEYED	
NO.	PLOTTED	
	TEMPLATE	
	AREAS	
	AREAS CHECKED	

ORIGINAL SURVEY	BY	DATE
NOTE BOOK	SURVEYED	
	PLOTTED	
	TEMPLATE	
	AREAS	
	AREAS CHECKED	

FILE NAME = 0468475-topo2d.dgn	USER NAME = eversc1	DESIGNED -	REVISED -
		DRAWN -	REVISED -
	PLOT SCALE = 20.0000 ' / in.	CHECKED -	REVISED -
	PLOT DATE = 3/15/2012	DATE -	REVISED -

STATE OF ILLINOIS
DEPARTMENT OF TRANSPORTATION

PROPOSED CROSS SECTIONS
FRONTAGE ROAD

SCALE: | SHEET OF SHEETS | STA. 65+00.00 | TO STA. 67+00.00

F.A.M. RTE.	SECTION	COUNTY	TOTAL SHEETS	SHEET NO.
318	(72-6)R	PEORIA	117	96
		CONTRACT NO. 68A30		
	ILLINOIS FED. AID PROJECT			