FINAL SURVEY	SURVEYED	BY	DATE
NOTE BOOK	PLOTTED		
NO.	CHECKED		
	AREAS		

LEGEND

STAGE I REMOVAL

STAGE II REMOVAL

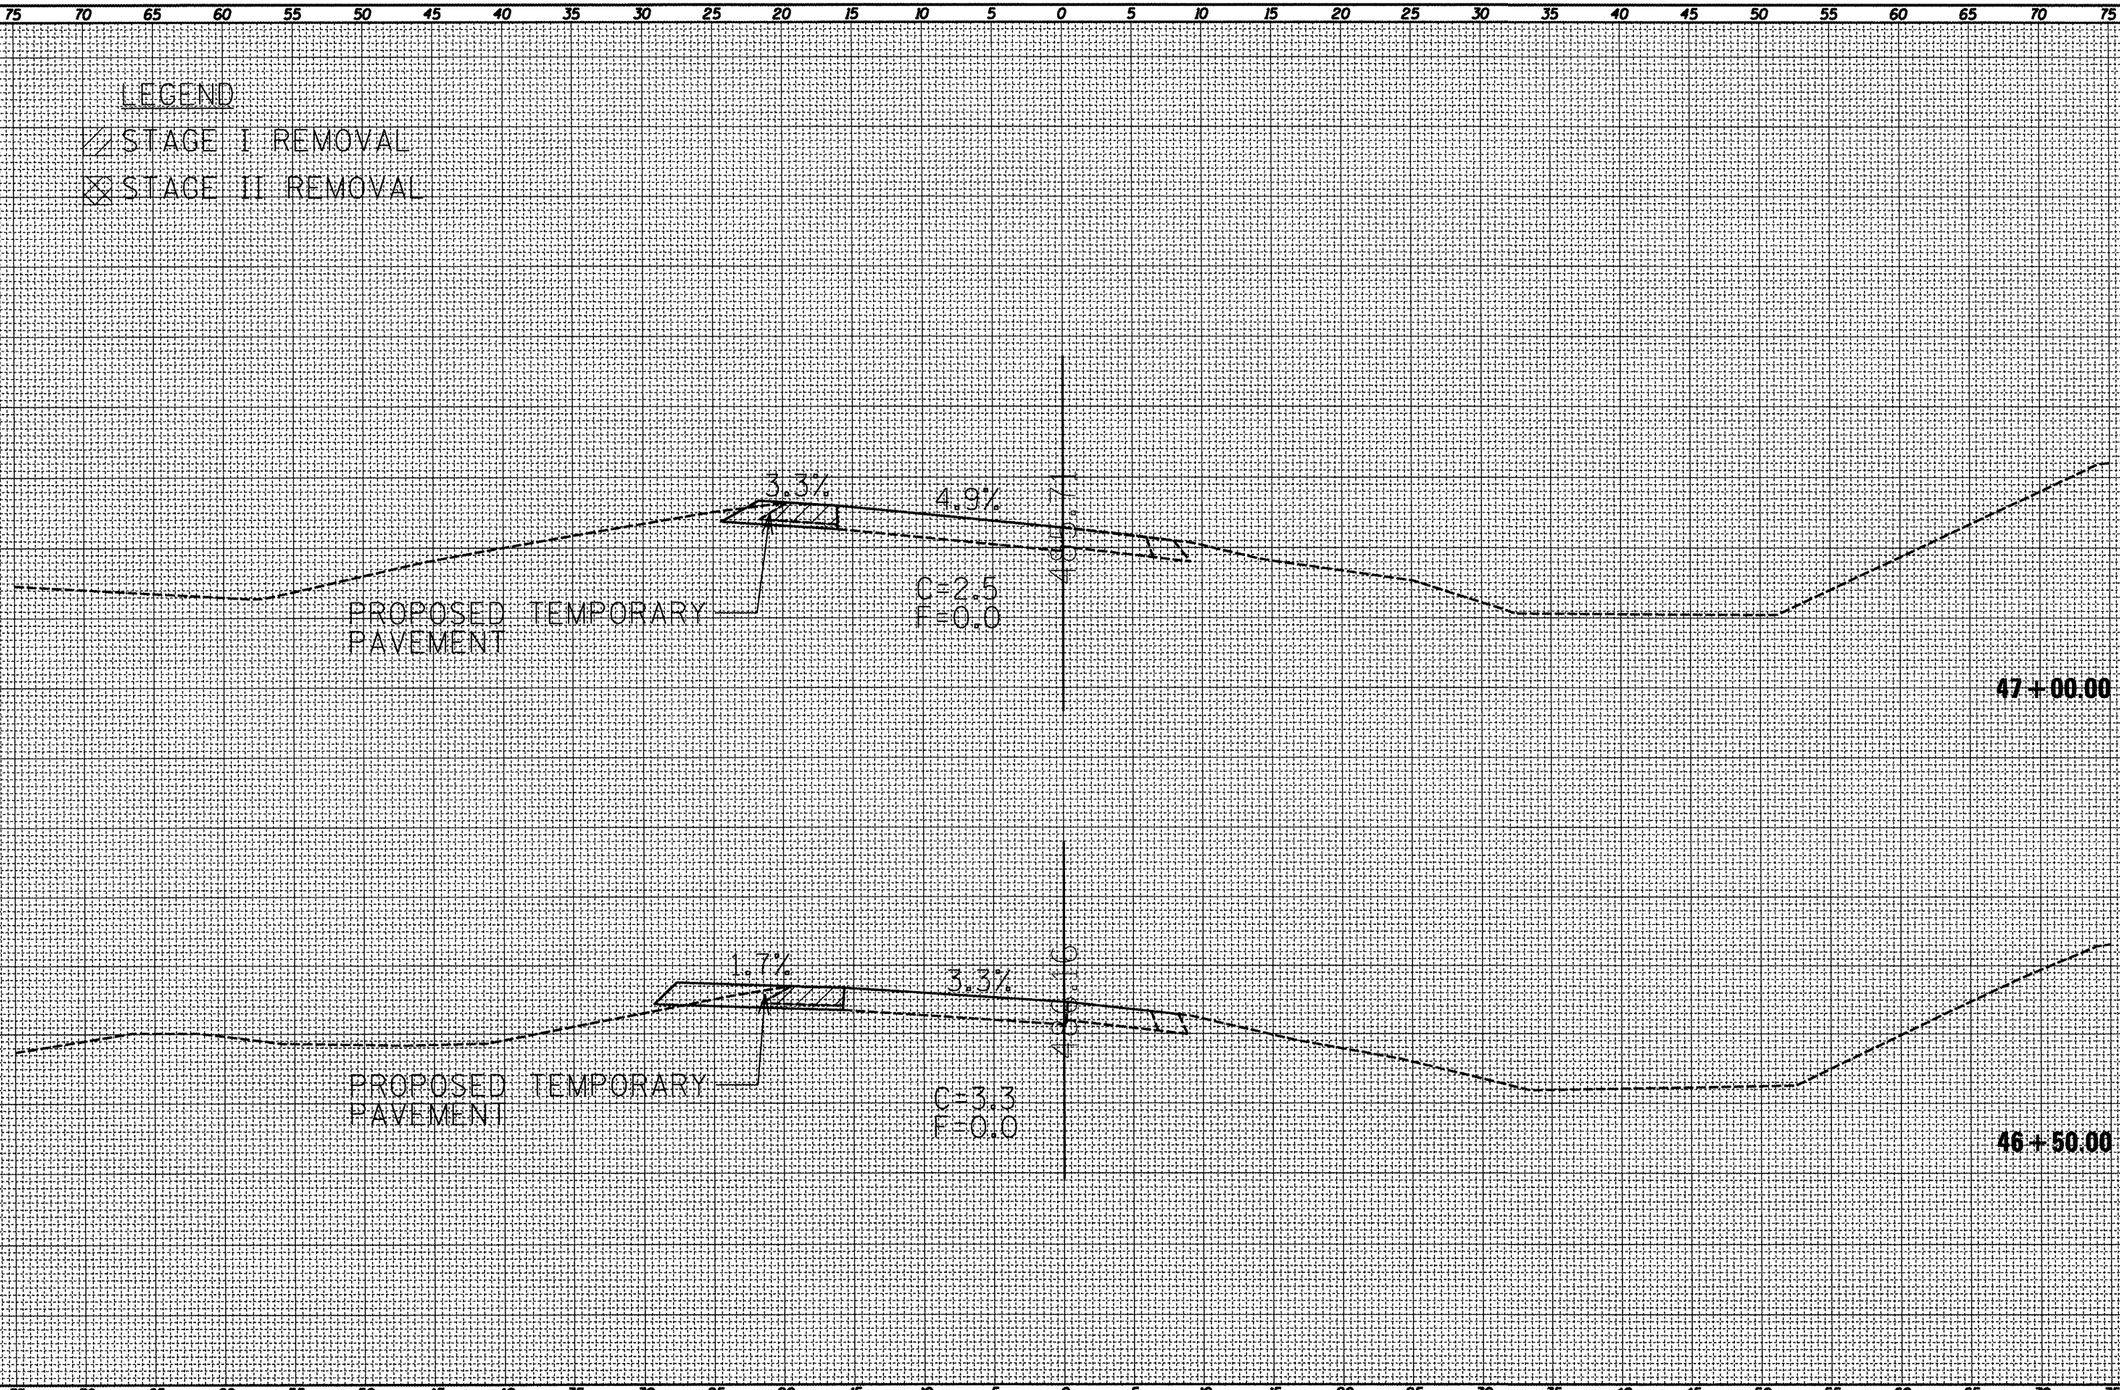

ORIGINAL SURVEY	SURVEYED	BY	DATE
NOTE BOOK	PLOTTED		
NO.	CHECKED		
	AREAS		

FILE NAME = D468A30-sht-plan.dgn	USER NAME = cousinjs	DESIGNED -	REVISED -
		DRAWN -	REVISED -
	PLOT SCALE = 10.0000 ' / in.	CHECKED -	REVISED -
	PLOT DATE = 3/13/2012	DATE -	REVISED -

STATE OF ILLINOIS
DEPARTMENT OF TRANSPORTATION

TEMPORARY CROSSOVER

SCALE: | SHEET OF SHEETS | STA. 46+50.00 | TO STA. 47+00.00

F.A.P. RTE.	SECTION	COUNTY	TOTAL SHEETS	SHEET NO.
318	(72-6)R	Peoria	117	113
		CONTRACT NO. 68A30		
	ILLINOIS	FED. AID PROJECT		