CONTRACT NO. 72829

F.A.P. RTE.	SECTION	COUNTY	TOTAL SHEETS	SHEET NO.
75	84-12; 11-3	•	729	95
STA. 1433+00	TO STA. 1448+00			
FED. ROAD DIST. NO. 5	ILLINOIS	FED. AID PROJECT		

• SANGAMON AND CHRISTIAN

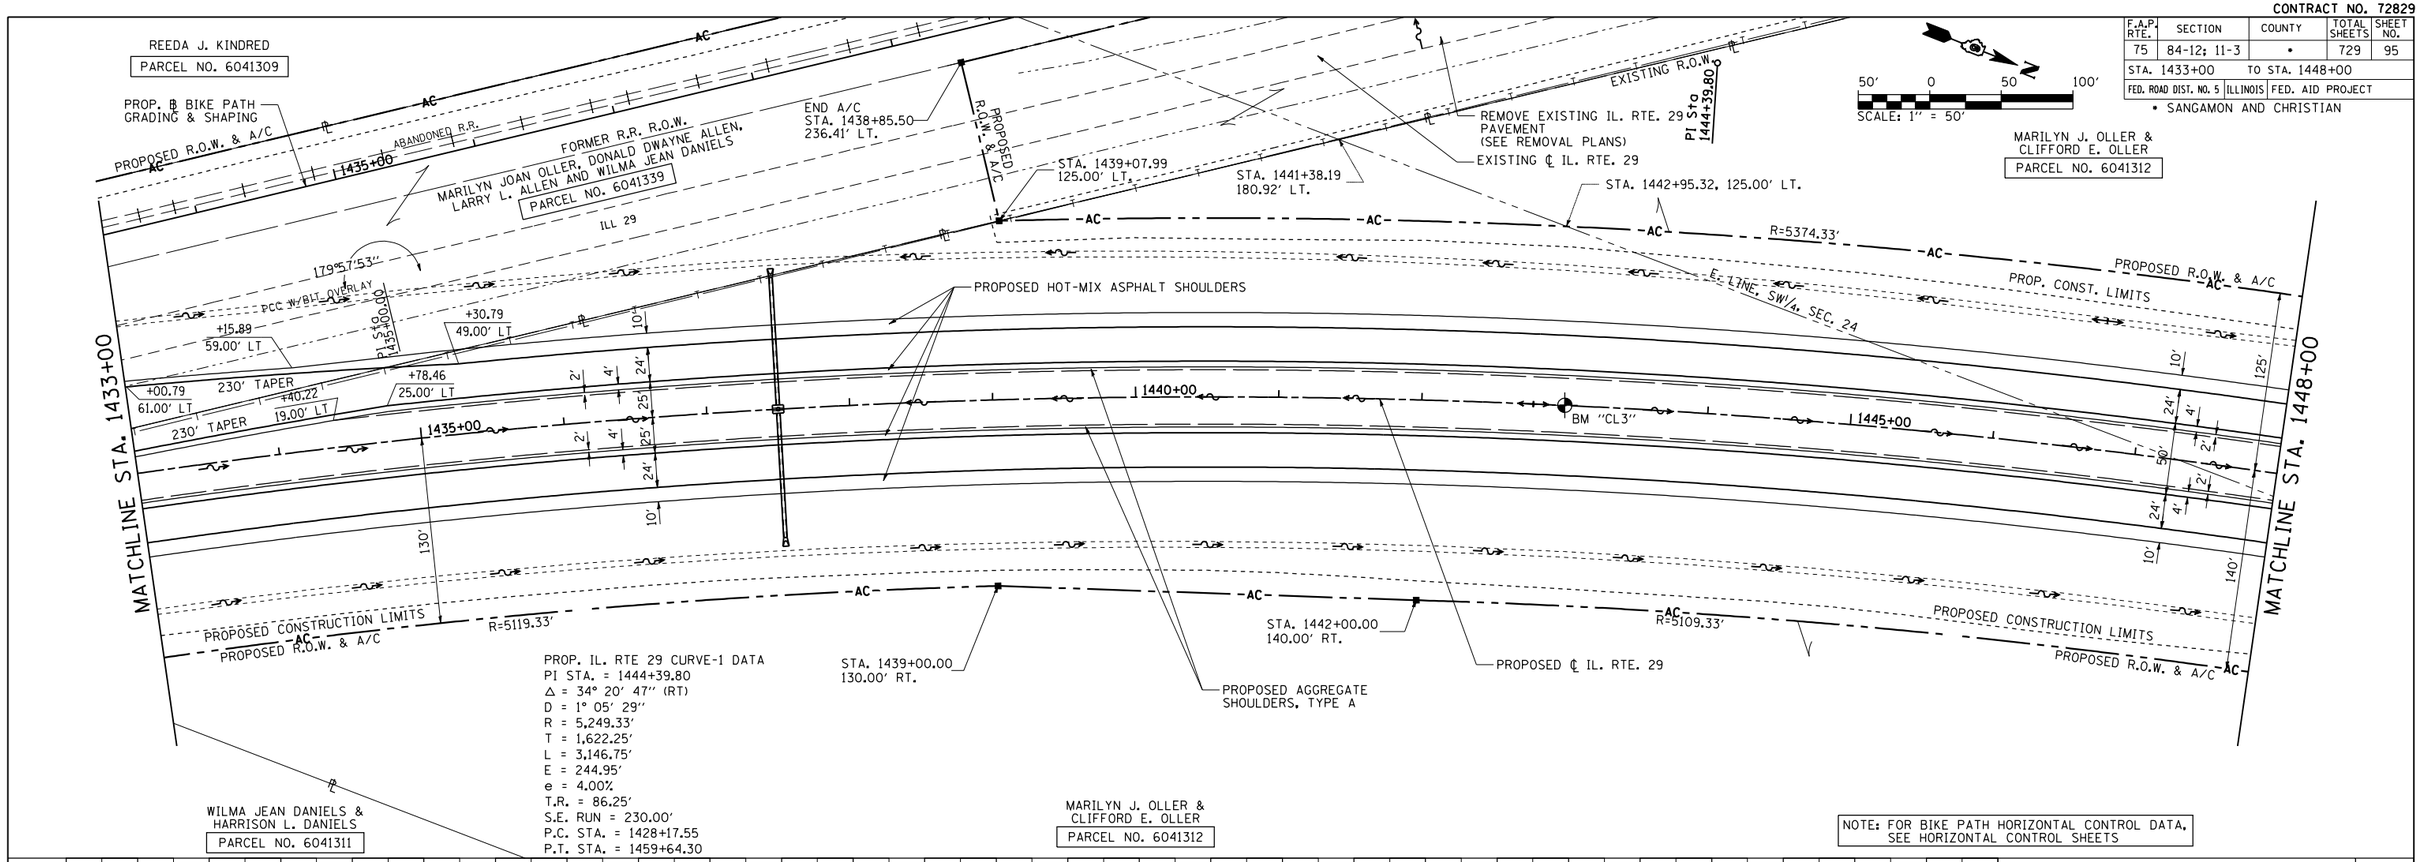

PLAN — SURVEYED | PLOTTED | ALIGNMENT CHECKED | RT. OF WAY CHECKED | CADD FILE NAME | NOTE BOOK | NO. | BY | DATE

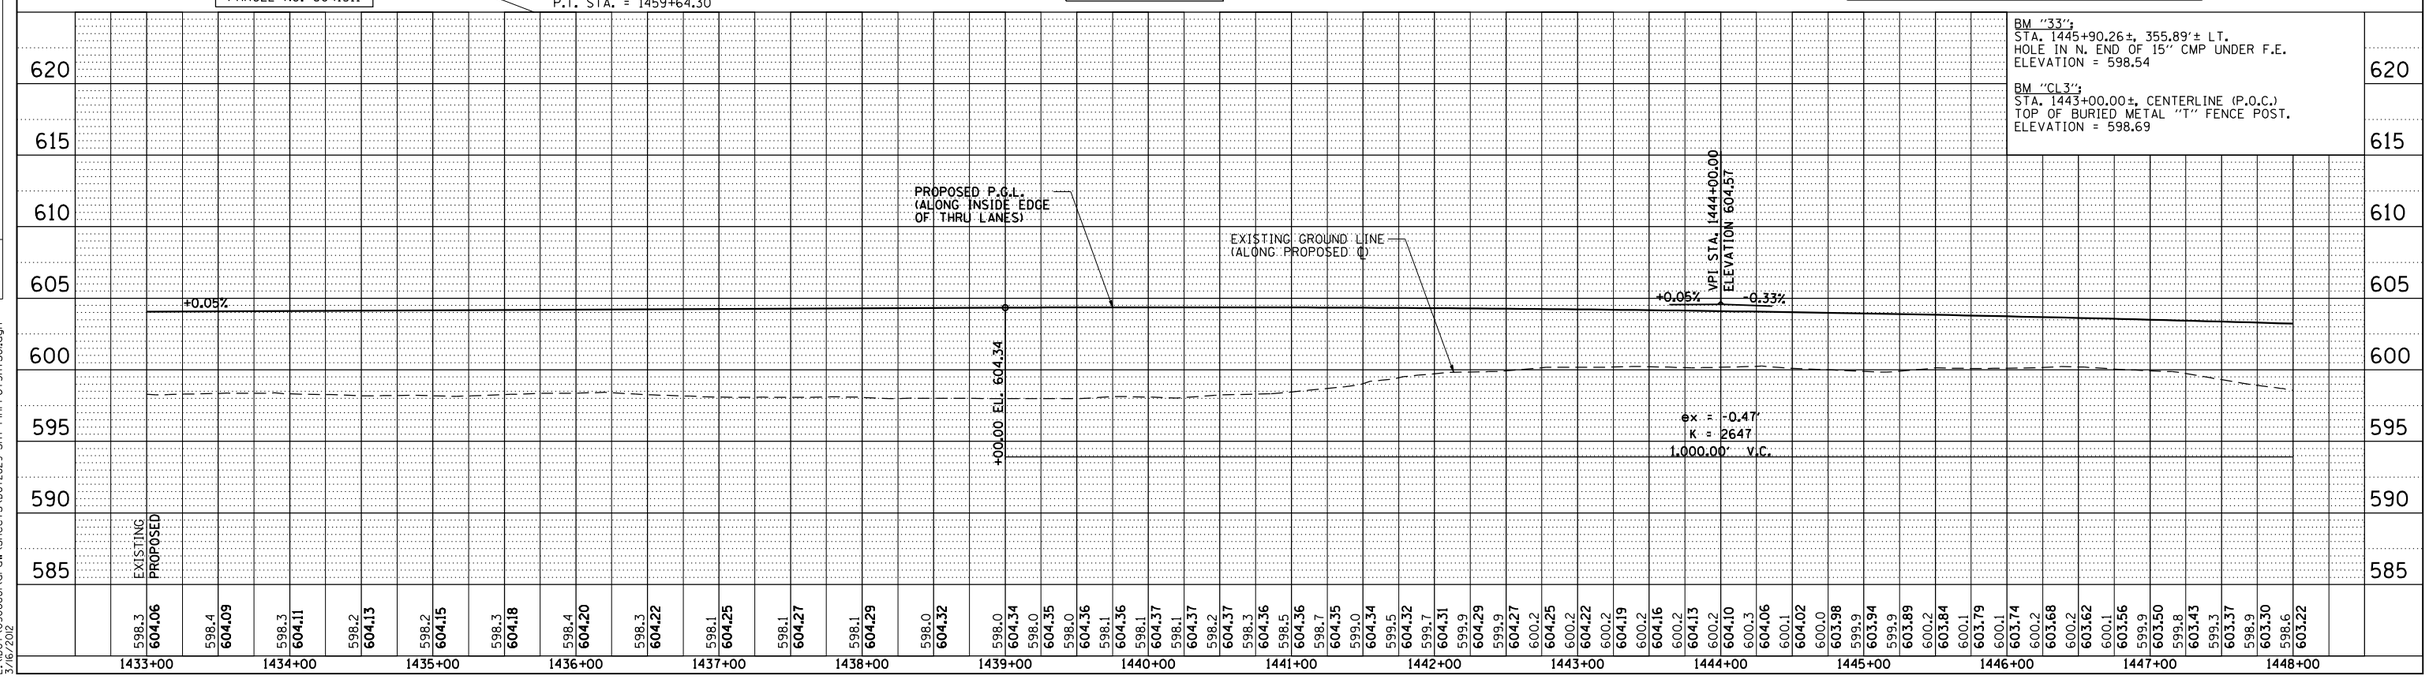

PROFILE — SURVEYED | PLOTTED | GRADES CHECKED | S.U.E. NOTED | STRUCTURE NOTATNS CHKD | NOTE BOOK | NO. | BY | DATE

PinProfSht s04
L:\IDOT\03066\draw\sheets\0672829-sht-PinProfSht s01.dgn
3/6/2012

PLAN & PROFILE: IL. RTE 29 – STA. 1433+00 TO STA. 1448+00