CONTRACT NO. 72829

F.A.P. RTE.	SECTION	COUNTY	TOTAL SHEETS	SHEET NO.
75	84-12; 11-3	•	729	105
STA. 1583+00		TO STA. 1598+00		
FED. ROAD DIST. NO. 5	ILLINOIS	FED. AID PROJECT		

• SANGAMON AND CHRISTIAN

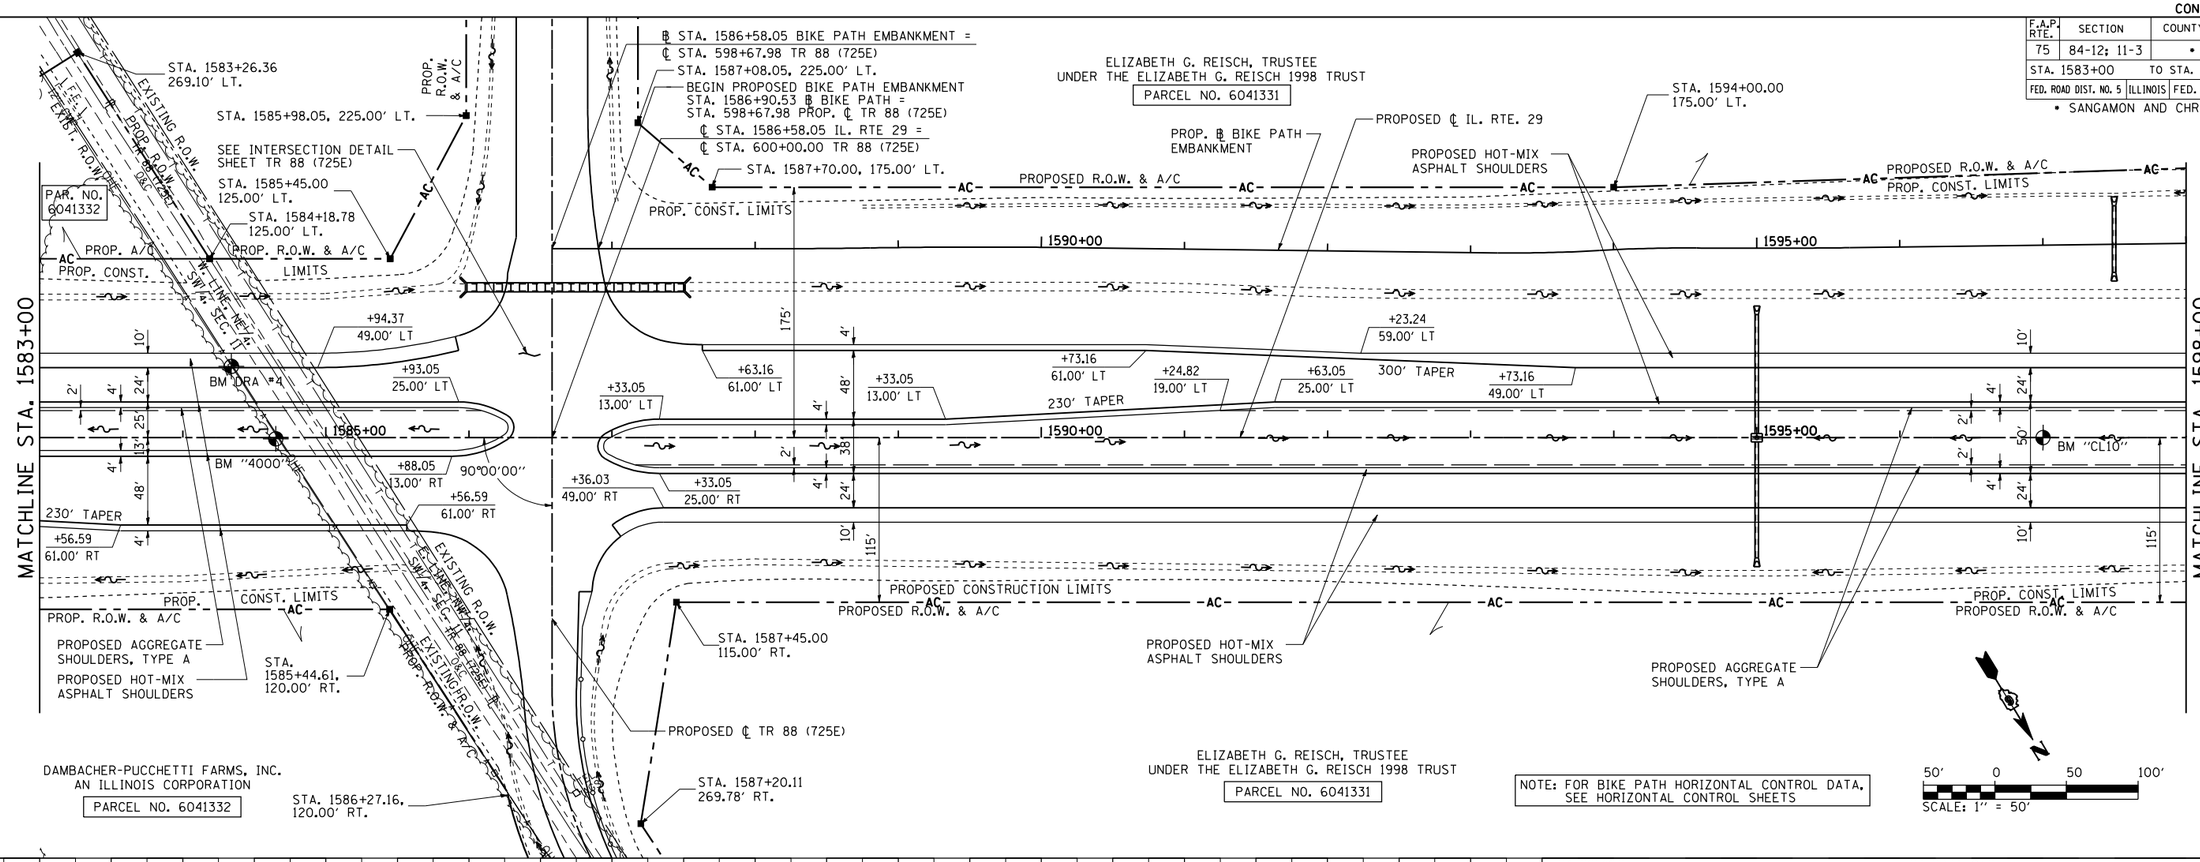

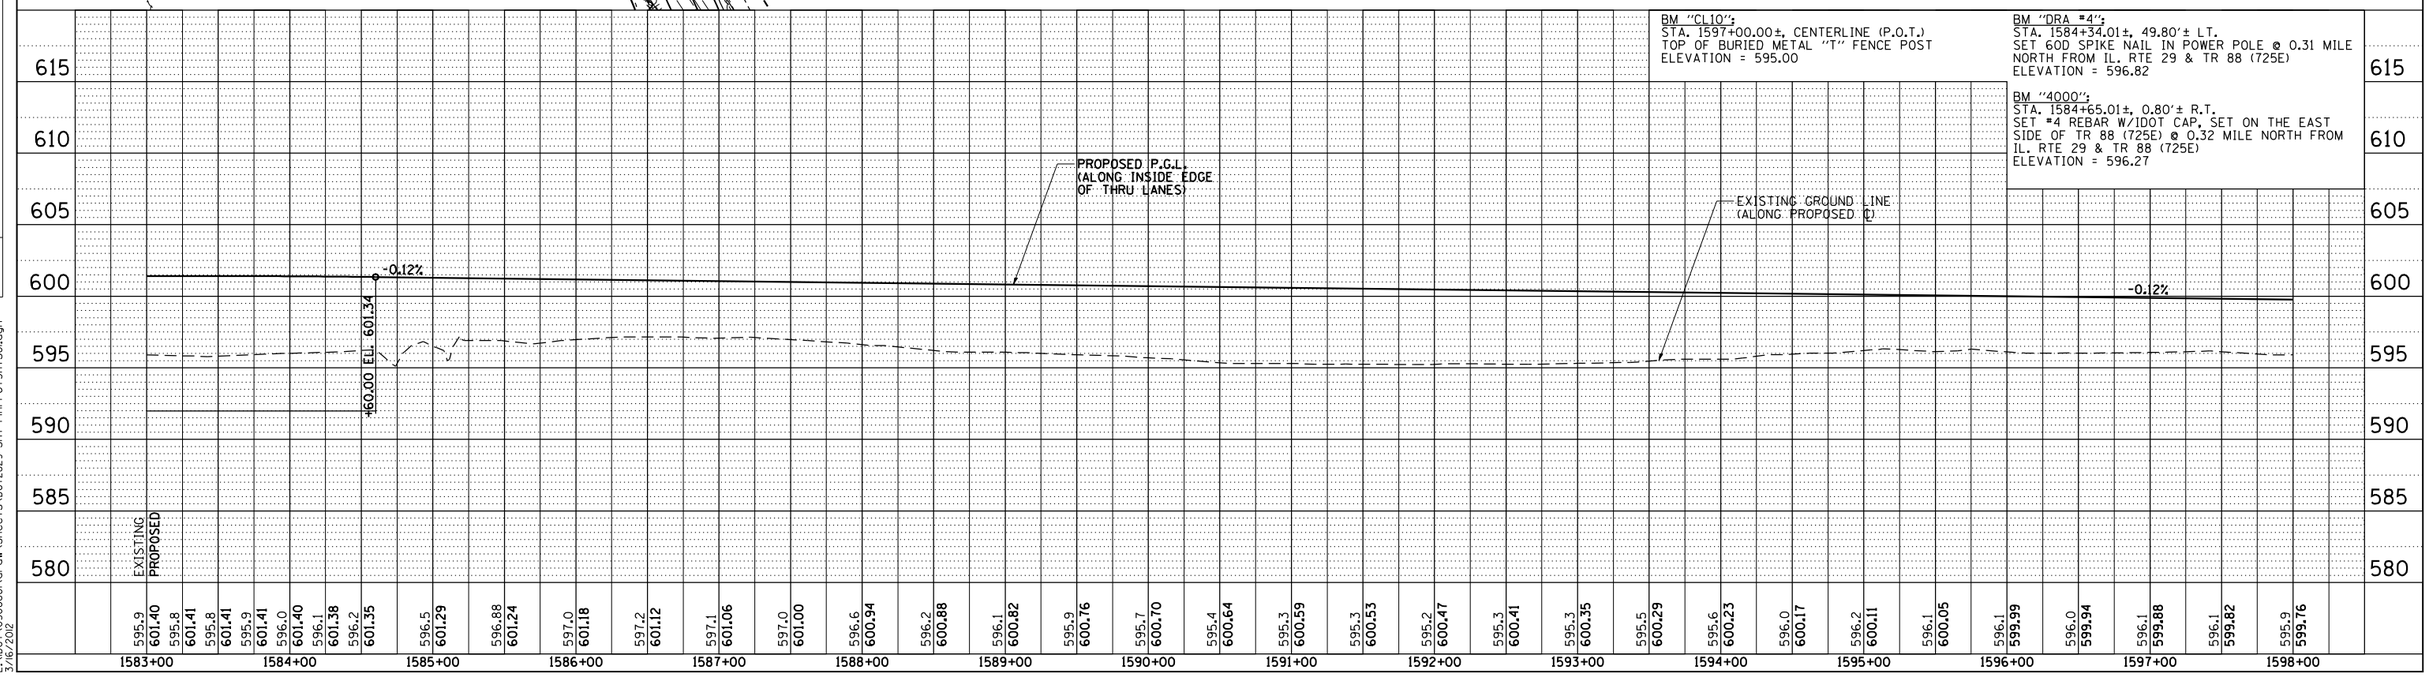

PLAN — SURVEYED | PLOTTED | ALIGNMENT CHECKED | R.O.W. MAP CHECKED | CADD FILE NAME | NOTE BOOK | NO. | BY | DATE

PROFILE — SURVEYED | PLOTTED | GRADES CHECKED | B.M. NOTED | STRUCTURE NOTATIONS CHKD | NOTE BOOK | NO. | BY | DATE

PlnProfShts014
L:\IDOT\030660\drawings\sheets\0672829-sht-PlnProfShts01.dgn
3/16/2012

PLAN & PROFILE: IL. RTE 29 – STA. 1583+00 TO STA. 1598+00