CONTRACT NO. 72829

F.A. RTE.	SECTION	COUNTY	TOTAL SHEETS	SHEET NO.
75	84-12; 11-3	•	729	159
STA. 1615+00	TO STA. 10+00			
FED. ROAD DIST. NO. 5	ILLINOIS	FED. AID PROJECT		

• SANGAMON AND CHRISTIAN

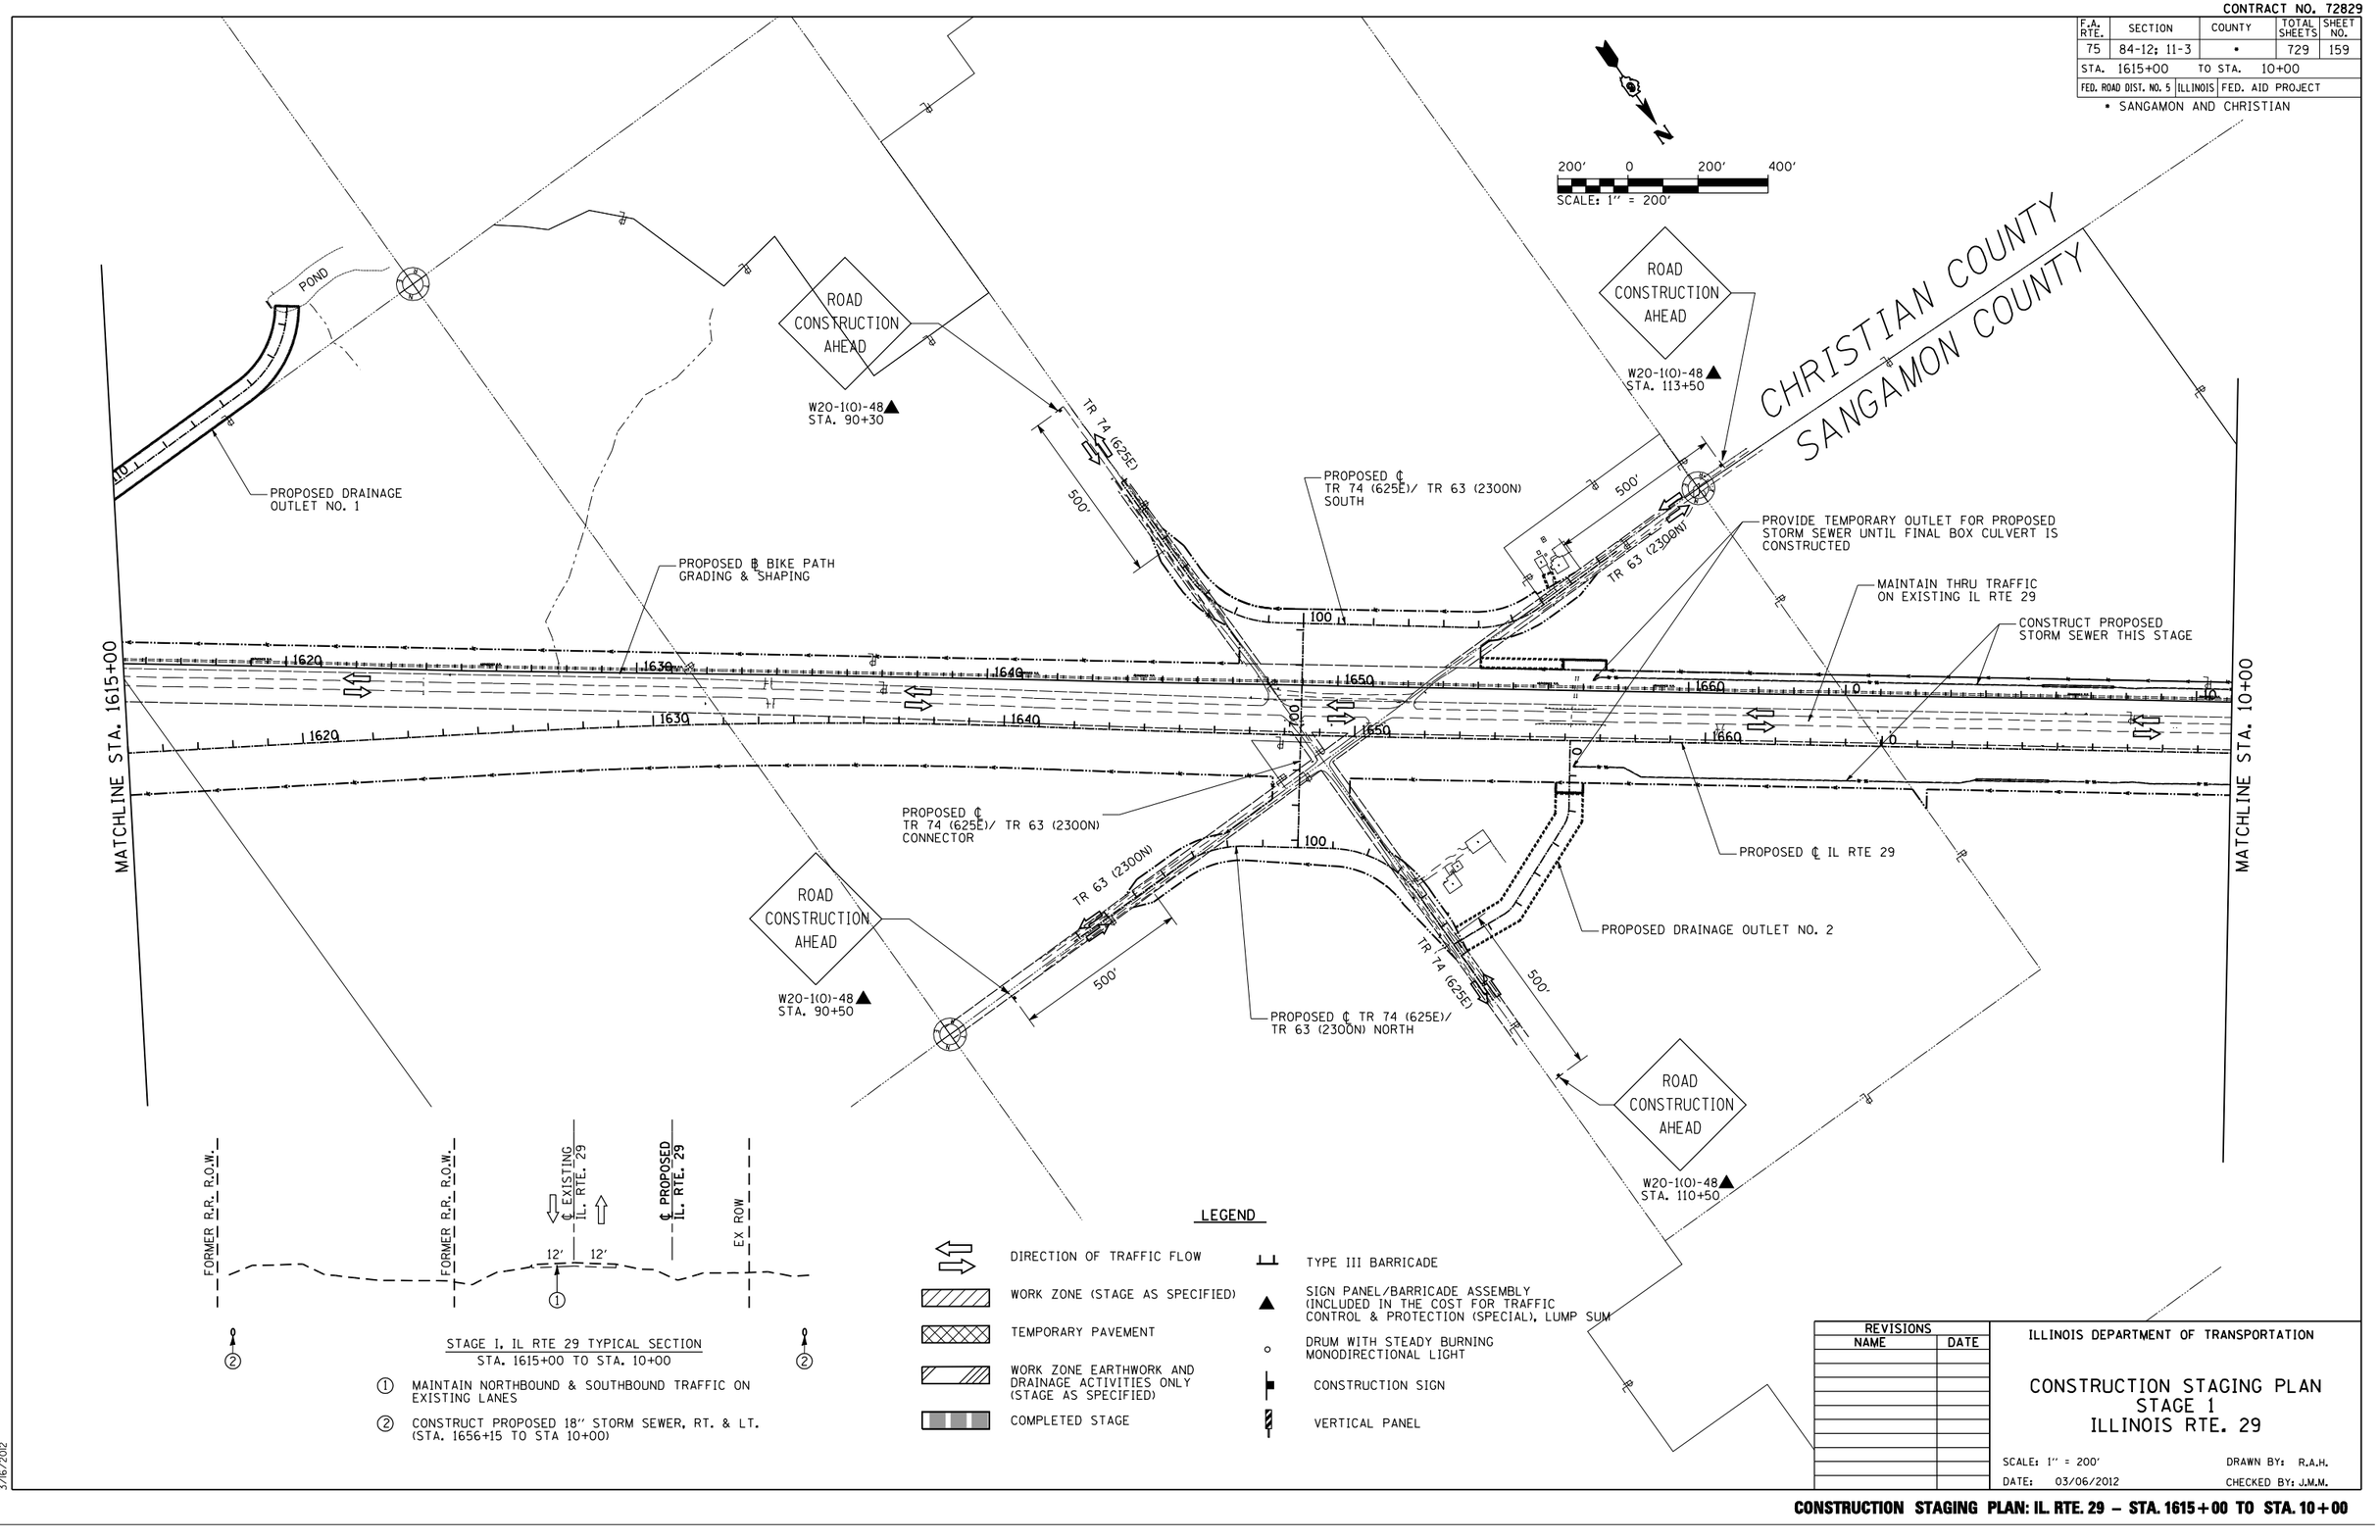

STAGE I, IL RTE 29 TYPICAL SECTION
STA. 1615+00 TO STA. 10+00

① MAINTAIN NORTHBOUND & SOUTHBOUND TRAFFIC ON EXISTING LANES

② CONSTRUCT PROPOSED 18″ STORM SEWER, RT. & LT. (STA. 1656+15 TO STA 10+00)

LEGEND

- DIRECTION OF TRAFFIC FLOW
- WORK ZONE (STAGE AS SPECIFIED)
- TEMPORARY PAVEMENT
- WORK ZONE EARTHWORK AND DRAINAGE ACTIVITIES ONLY (STAGE AS SPECIFIED)
- COMPLETED STAGE
- TYPE III BARRICADE
- SIGN PANEL/BARRICADE ASSEMBLY (INCLUDED IN THE COST FOR TRAFFIC CONTROL & PROTECTION (SPECIAL), LUMP SUM
- DRUM WITH STEADY BURNING MONODIRECTIONAL LIGHT
- CONSTRUCTION SIGN
- VERTICAL PANEL

REVISIONS	
NAME	DATE

ILLINOIS DEPARTMENT OF TRANSPORTATION

CONSTRUCTION STAGING PLAN STAGE 1 ILLINOIS RTE. 29

SCALE: 1″ = 200′ DRAWN BY: R.A.H.

DATE: 03/06/2012 CHECKED BY: J.M.M.

Sheet005
L:\IDOT\030660\drawsheets\0672829-sht-ConStgI_AllSheets.dgn
3/6/2012

CONSTRUCTION STAGING PLAN: IL. RTE. 29 – STA. 1615+00 TO STA. 10+00