CONTRACT NO. 72829

F.A.P. RTE.	SECTION	COUNTY	TOTAL SHEETS	SHEET NO.
75	84-12; 11-3	*	729	187
STA. 1613+00		TO STA. 1643+00		
FED. ROAD DIST. NO. 5	ILLINOIS	FED. AID PROJECT		

* SANGAMON AND CHRISTIAN

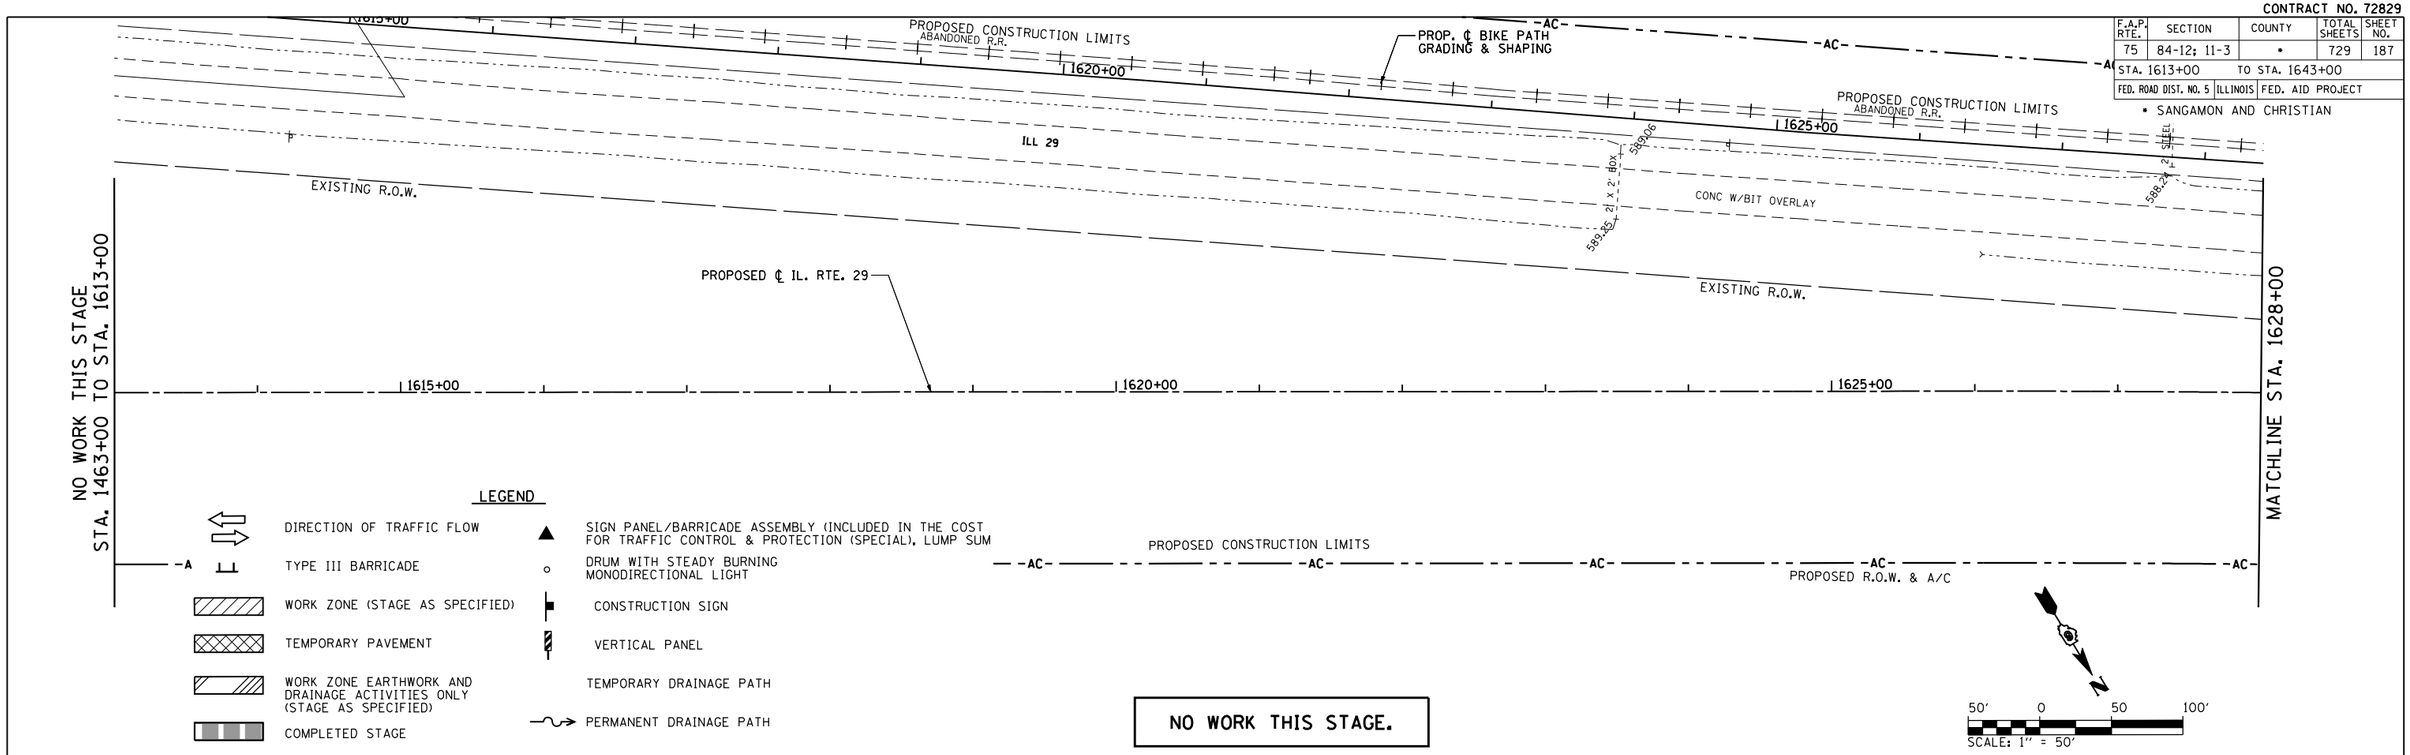

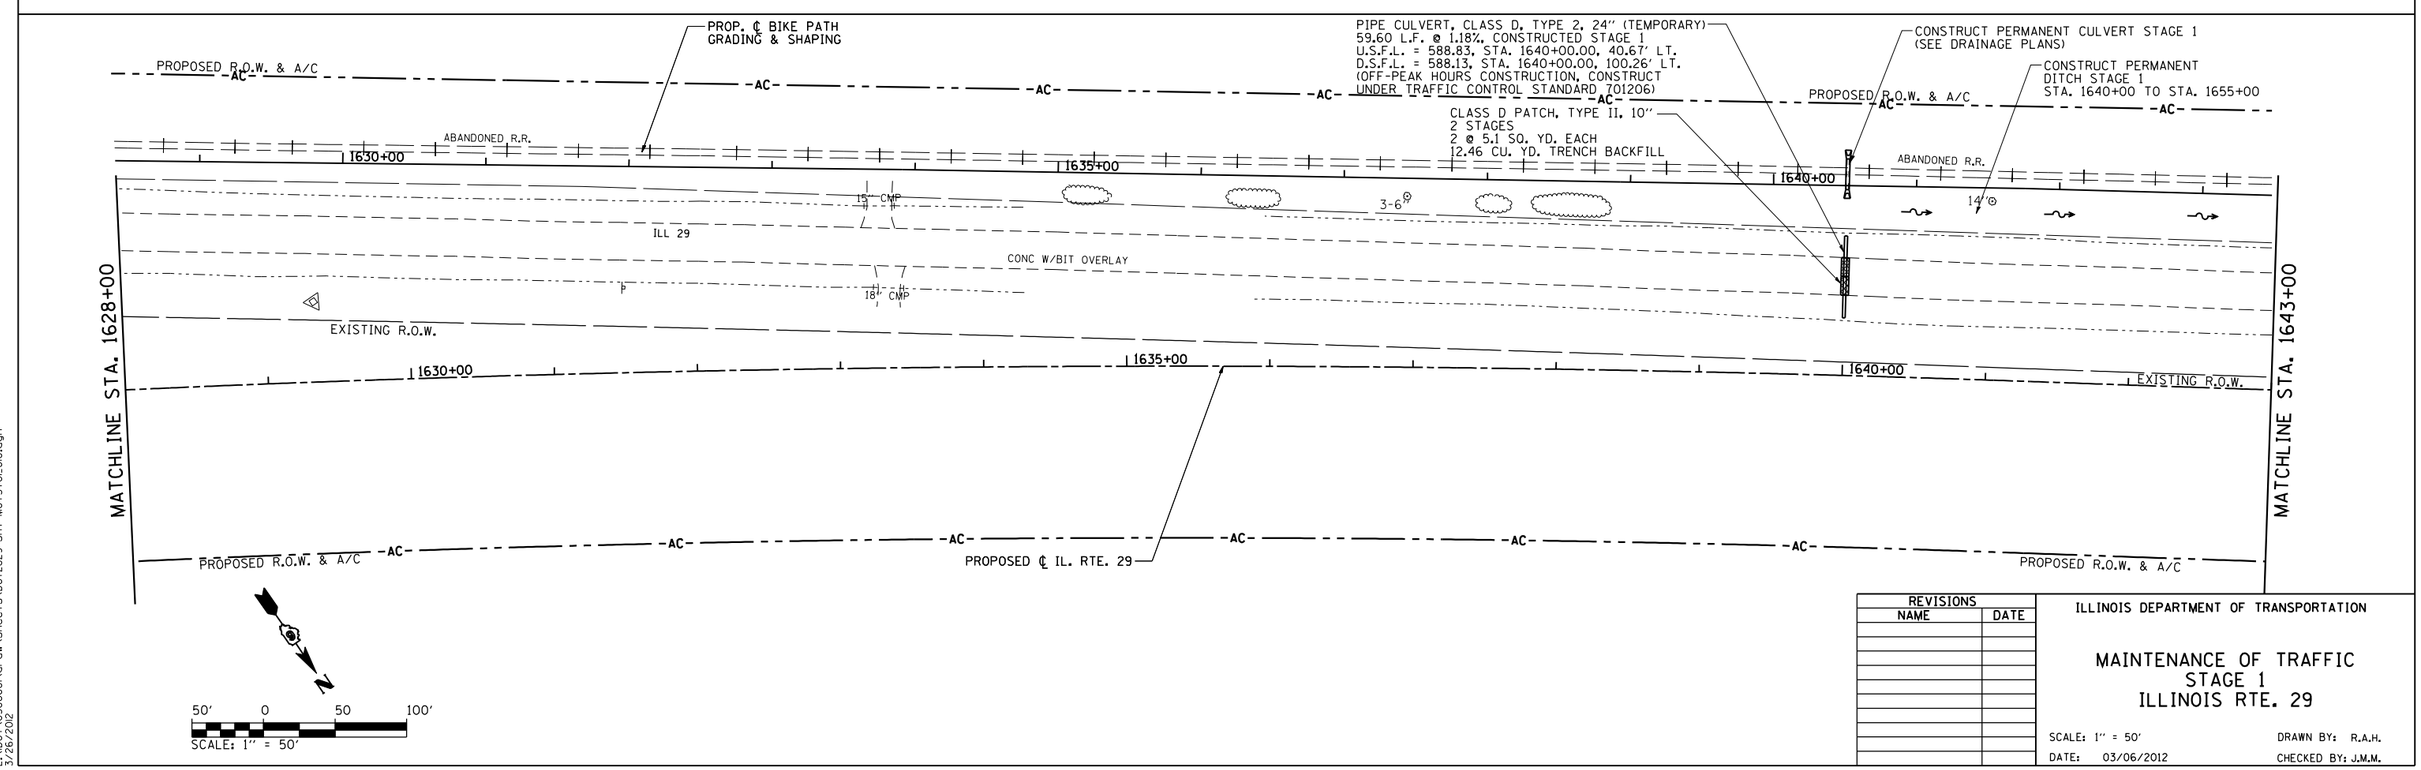

REVISIONS	
NAME	DATE

ILLINOIS DEPARTMENT OF TRANSPORTATION

MAINTENANCE OF TRAFFIC
STAGE 1
ILLINOIS RTE. 29

SCALE: 1" = 50' DRAWN BY: R.A.H.
DATE: 03/06/2012 CHECKED BY: J.M.M.

Default
L:\IDOT\030660\drawings\sheets\0672829-sht-MOTSTG1.000.dgn
3/26/2012

MAINTENANCE OF TRAFFIC STAGE 1: IL. RTE. 29 – STA. 1613+00 TO STA. 1643+00