CONTRACT NO. 72829

F.A.P. RTE.	SECTION	COUNTY	TOTAL SHEETS	SHEET NO.
75	84-12; 11-3	•	729	193
STA. 158+00	TO STA. 188+00			
FED. ROAD DIST. NO. 5	ILLINOIS	FED. AID PROJECT		

• SANGAMON AND CHRISTIAN

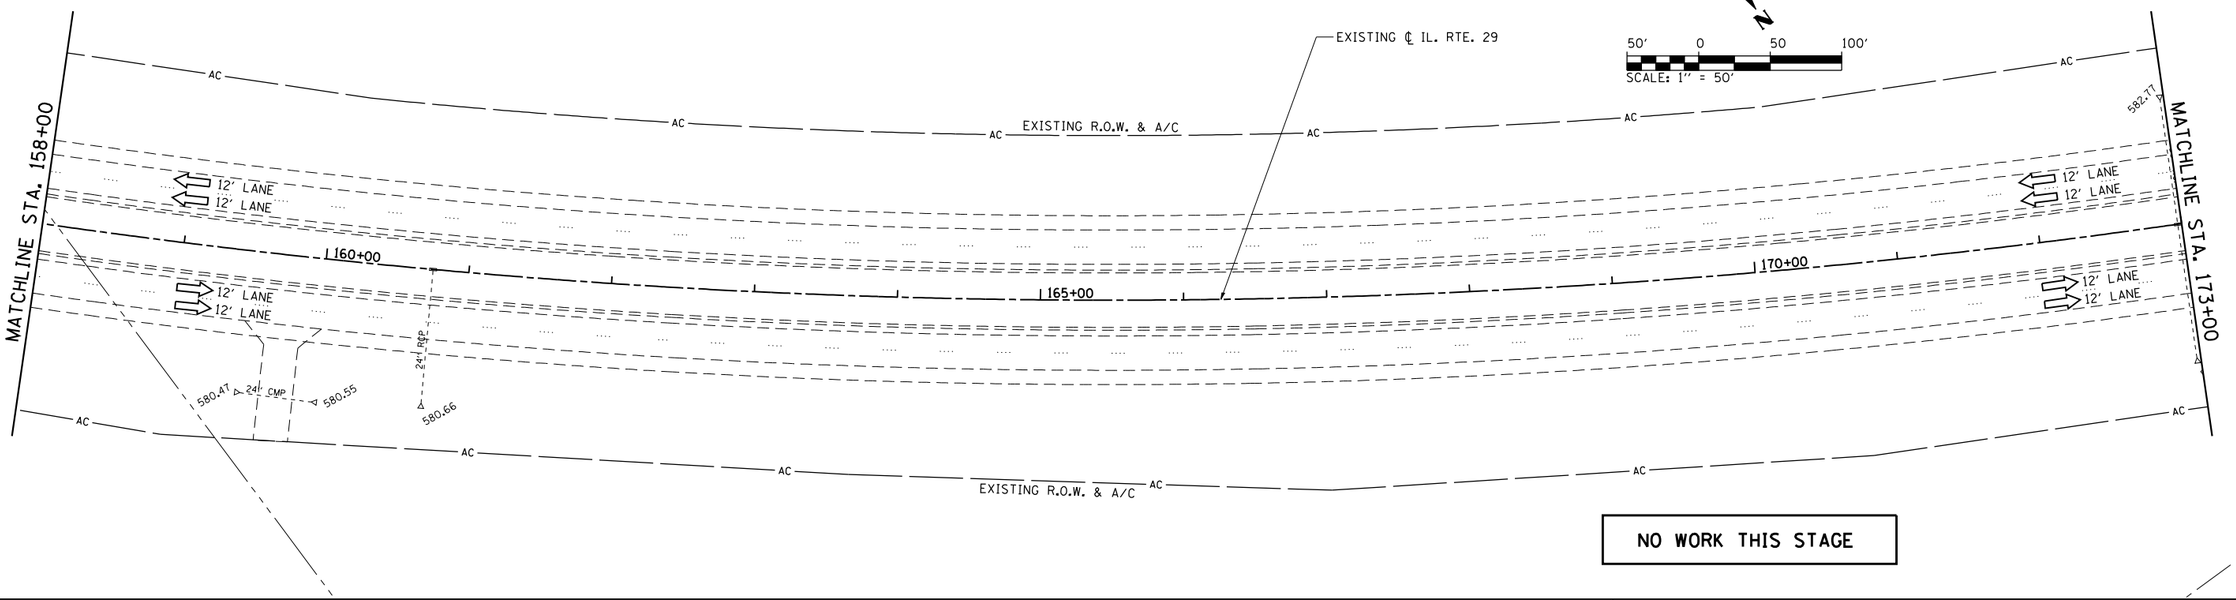

NO WORK THIS STAGE

LEGEND

- WORK ZONE (STAGE AS SPECIFIED)
- TEMPORARY PAVEMENT
- WORK ZONE EARTHWORK AND DRAINAGE ACTIVITIES ONLY (STAGE AS SPECIFIED)
- COMPLETED STAGE
- SIGN PANEL/BARRICADE & POST ASSEMBLY (INCLUDED IN THE COST FOR TRAFFIC CONTROL & PROTECTION (SPECIAL), LUMP SUM
- DRUM WITH STEADY BURNING MONODIRECTIONAL LIGHT
- TEMPORARY DRAINAGE PATH
- PERMANENT DRAINAGE PATH
- DIRECTION OF TRAFFIC FLOW
- TYPE III BARRICADE
- CONSTRUCTION SIGN
- VERTICAL PANEL

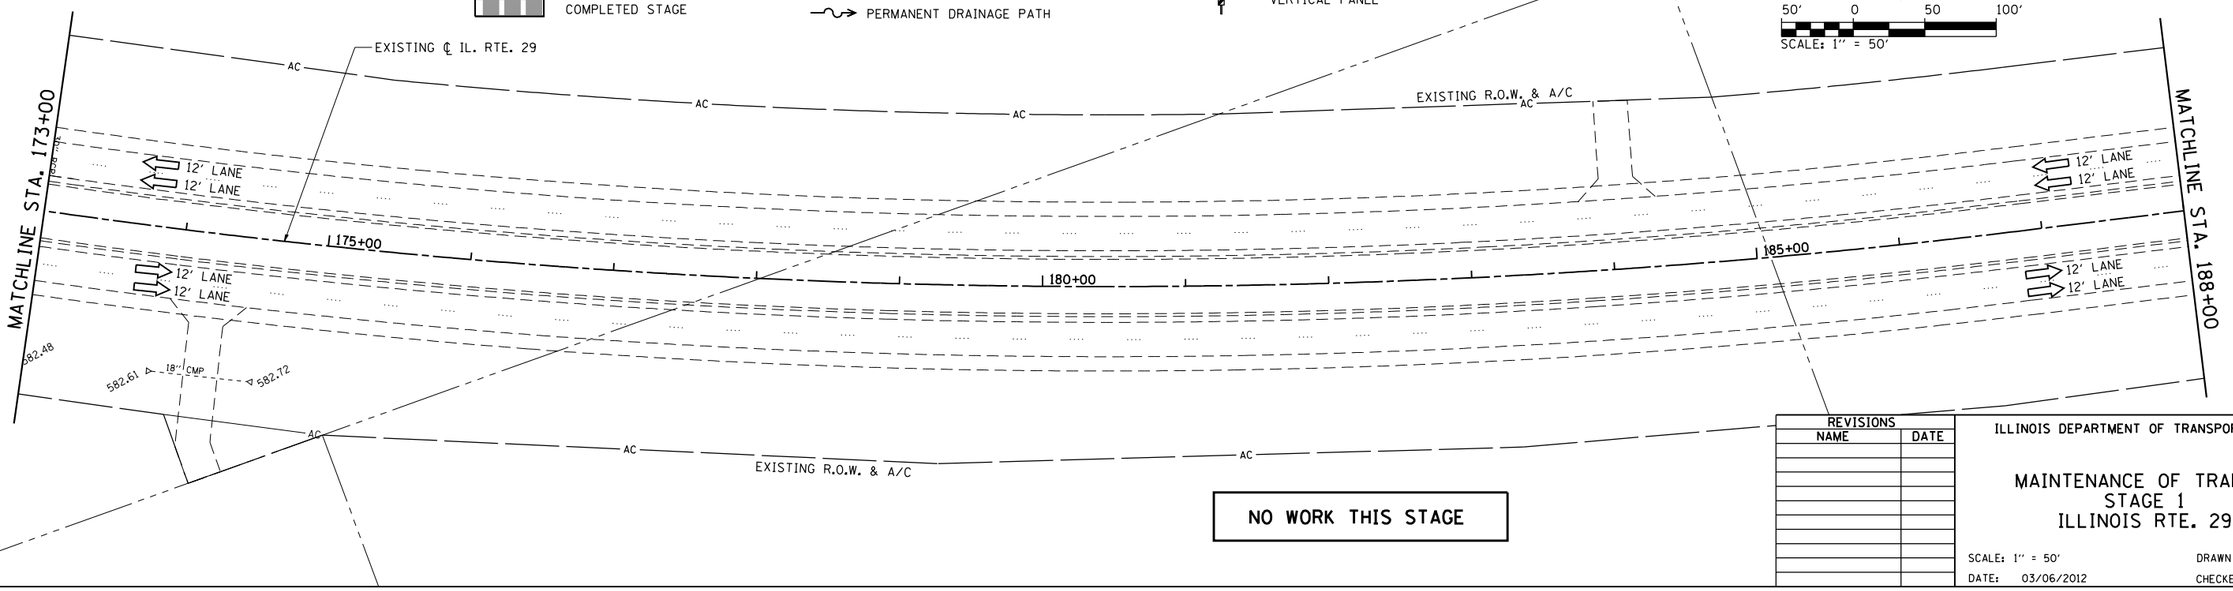

NO WORK THIS STAGE

REVISIONS NAME	DATE

ILLINOIS DEPARTMENT OF TRANSPORTATION

MAINTENANCE OF TRAFFIC
STAGE 1
ILLINOIS RTE. 29

SCALE: 1″ = 50′ DRAWN BY: R.A.H.

DATE: 03/06/2012 CHECKED BY: J.M.M.

Default
L:\100T\030660\drow\sheets\D672829-sht-MOTSTGL01.dgn
3/6/2012

MAINTENANCE OF TRAFFIC STAGE 1: IL. RTE. 29 – STA. 158+00 TO STA. 188+00