CONTRACT NO. 72829

F.A.P. RTE.	SECTION	COUNTY	TOTAL SHEETS	SHEET NO.
75	84-12; 11-3	•	729	248
STA. 98+00	TO STA. 128+00			
FED. ROAD DIST. NO. 5	ILLINOIS	FED. AID PROJECT		

• SANGAMON AND CHRISTIAN

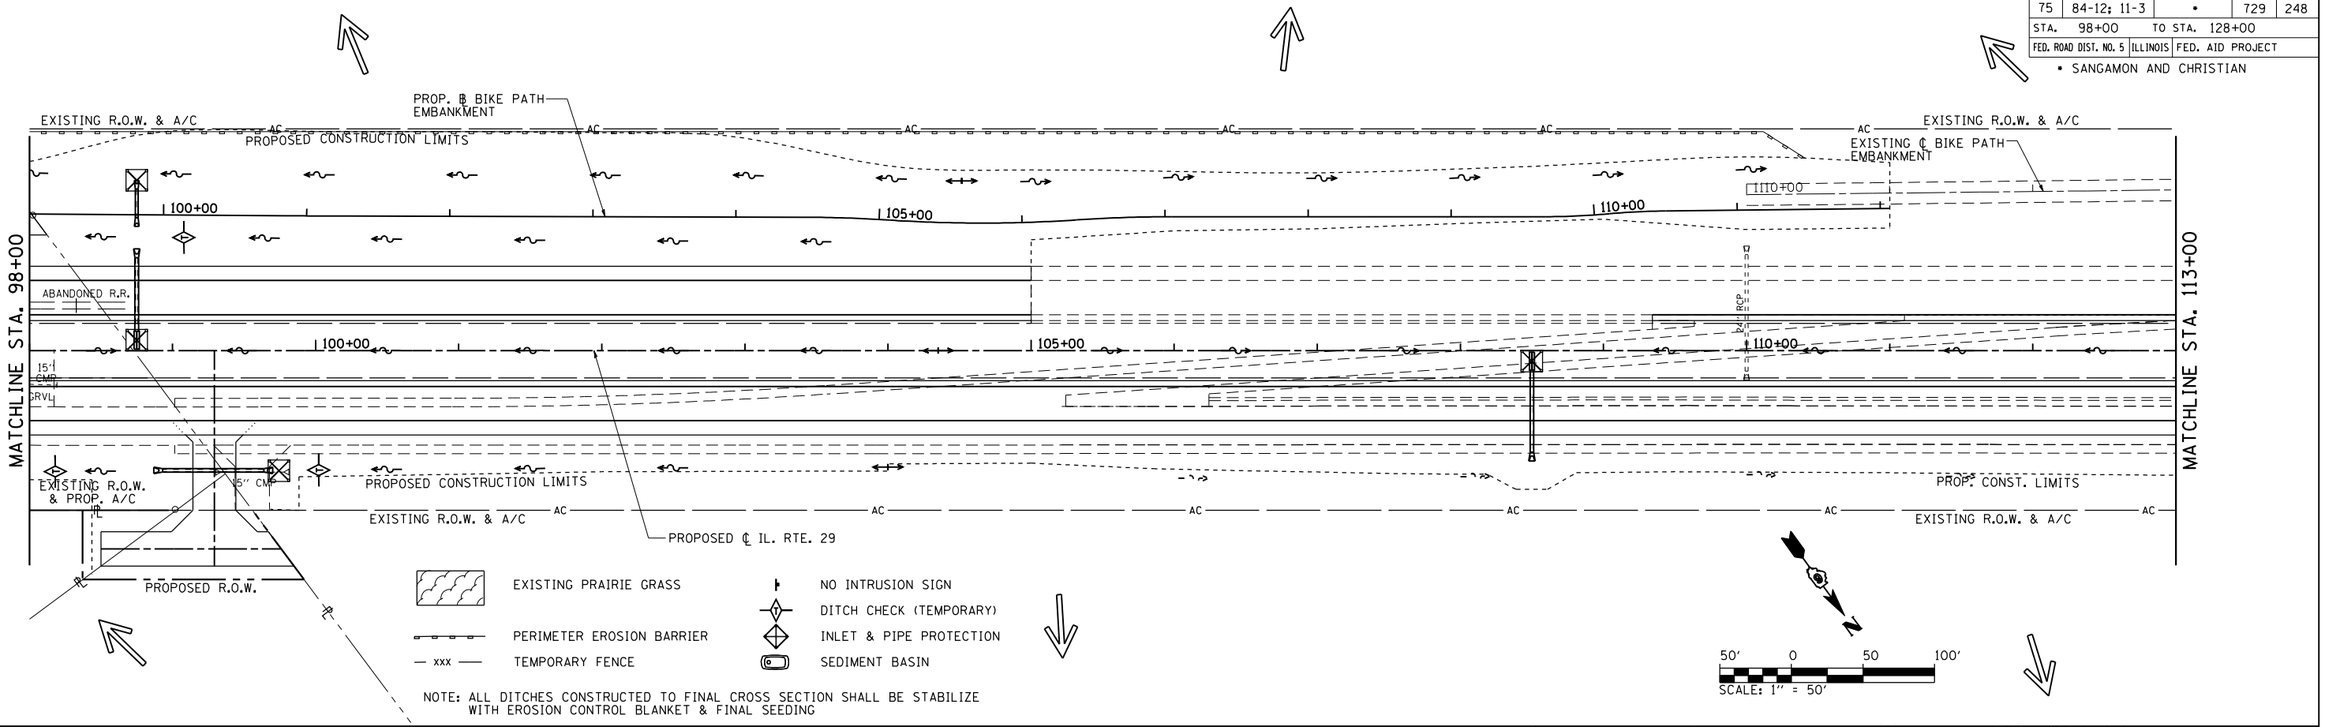

REVISIONS NAME	DATE

ILLINOIS DEPARTMENT OF TRANSPORTATION

STORM WATER POLLUTION PREVENTION PLAN

SCALE: 1" = 50' DRAWN BY: R.A.H.

DATE: 03/06/2012 CHECKED BY: J.M.M.

SWPPP_013
L:\IDOT\030660\drawsheets\D672829-sht-SWPPP_013.dgn
3/28/2012

STORM WATER POLLUTION PREVENTION PLAN: IL. RTE. 29 – STA. 98+00 TO STA. 128+00