CONTRACT NO. 72829

F.A. RTE.	SECTION	COUNTY	TOTAL SHEETS	SHEET NO.
75	84-12; 11-3	•	729	253
STA. 195+00		TO STA. 203+88.47		
FED. ROAD DIST. NO. 5	ILLINOIS	FED. AID PROJECT		

• SANGAMON AND CHRISTIAN

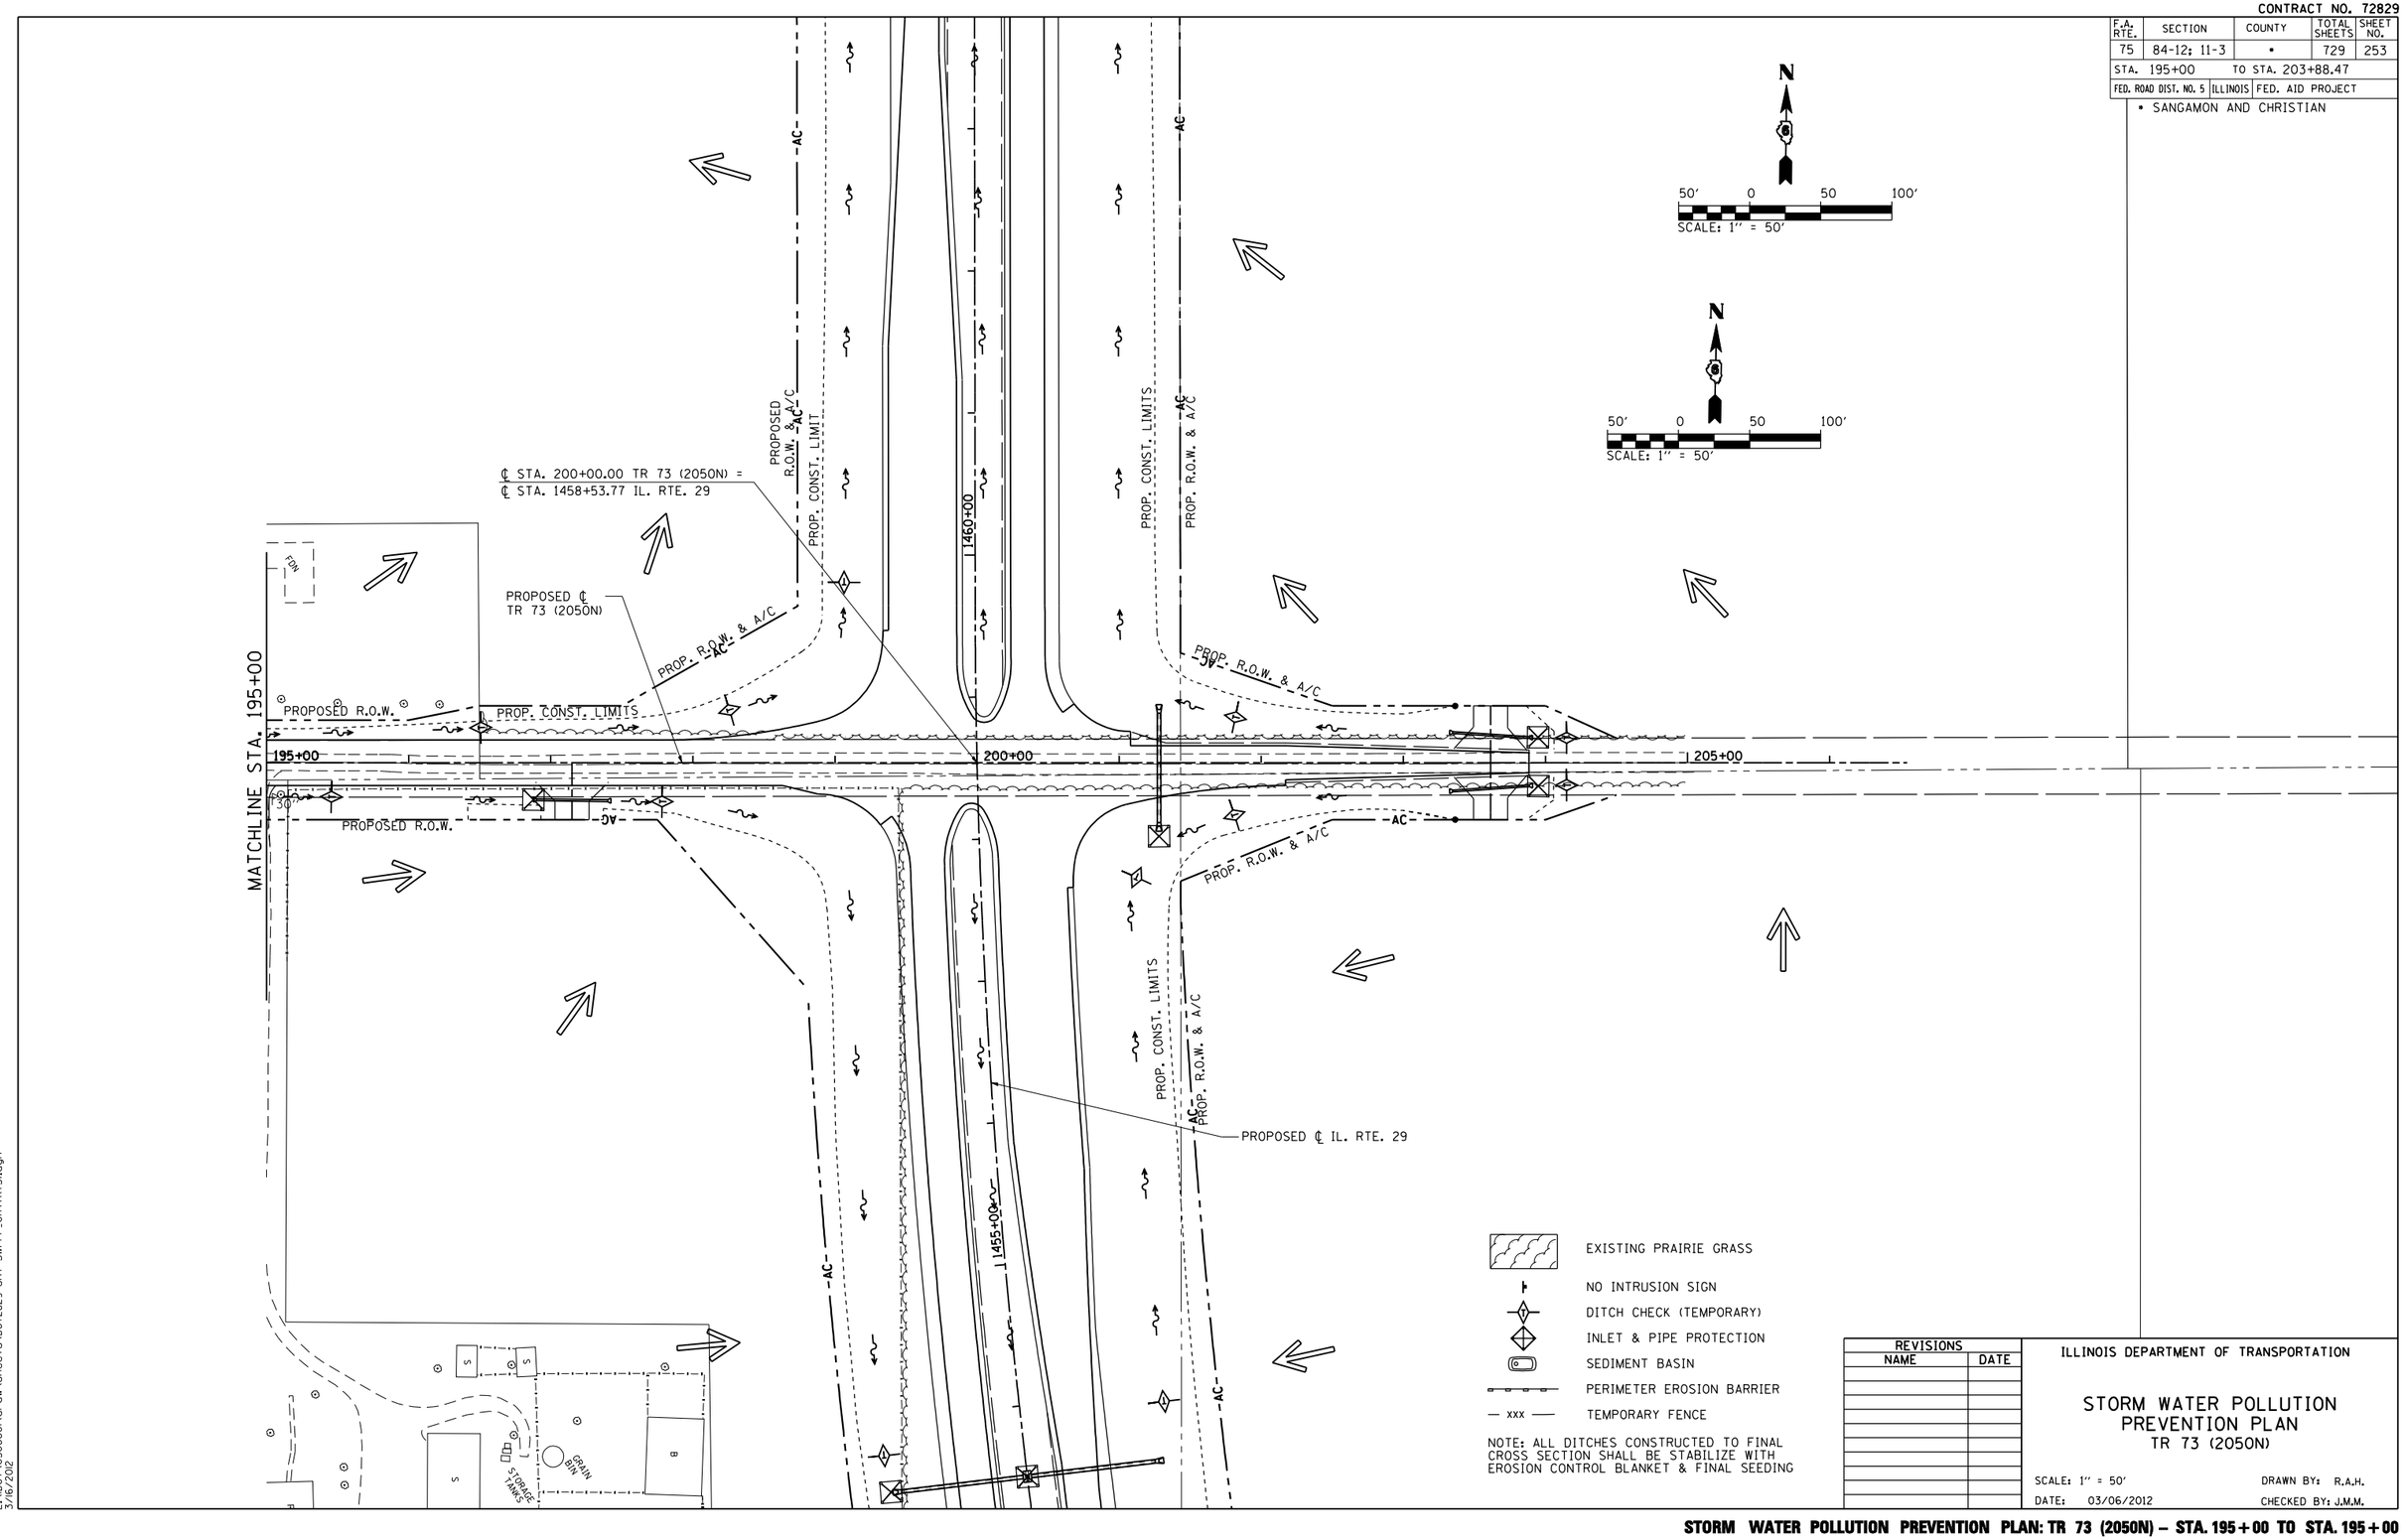

NOTE: ALL DITCHES CONSTRUCTED TO FINAL CROSS SECTION SHALL BE STABILIZE WITH EROSION CONTROL BLANKET & FINAL SEEDING

REVISIONS NAME	DATE

ILLINOIS DEPARTMENT OF TRANSPORTATION

STORM WATER POLLUTION PREVENTION PLAN
TR 73 (2050N)

SCALE: 1″ = 50′ DRAWN BY: R.A.H.

DATE: 03/06/2012 CHECKED BY: J.M.M.

SWPPP_08
L:\IDOT\030660\drawsheets\0672829-sht-SWPPP_07(TR73).dgn
3/16/2012

STORM WATER POLLUTION PREVENTION PLAN: TR 73 (2050N) – STA. 195+00 TO STA. 195+00