CONTRACT NO. 72829

F.A.P. RTE.	SECTION	COUNTY	TOTAL SHEETS	SHEET NO.
75	84-12; 11-3	•	729	291
STA. 178+00		TO STA. 193+00		
FED. ROAD DIST. NO. 5	ILLINOIS	FED. AID PROJECT		

• SANGAMON AND CHRISTIAN

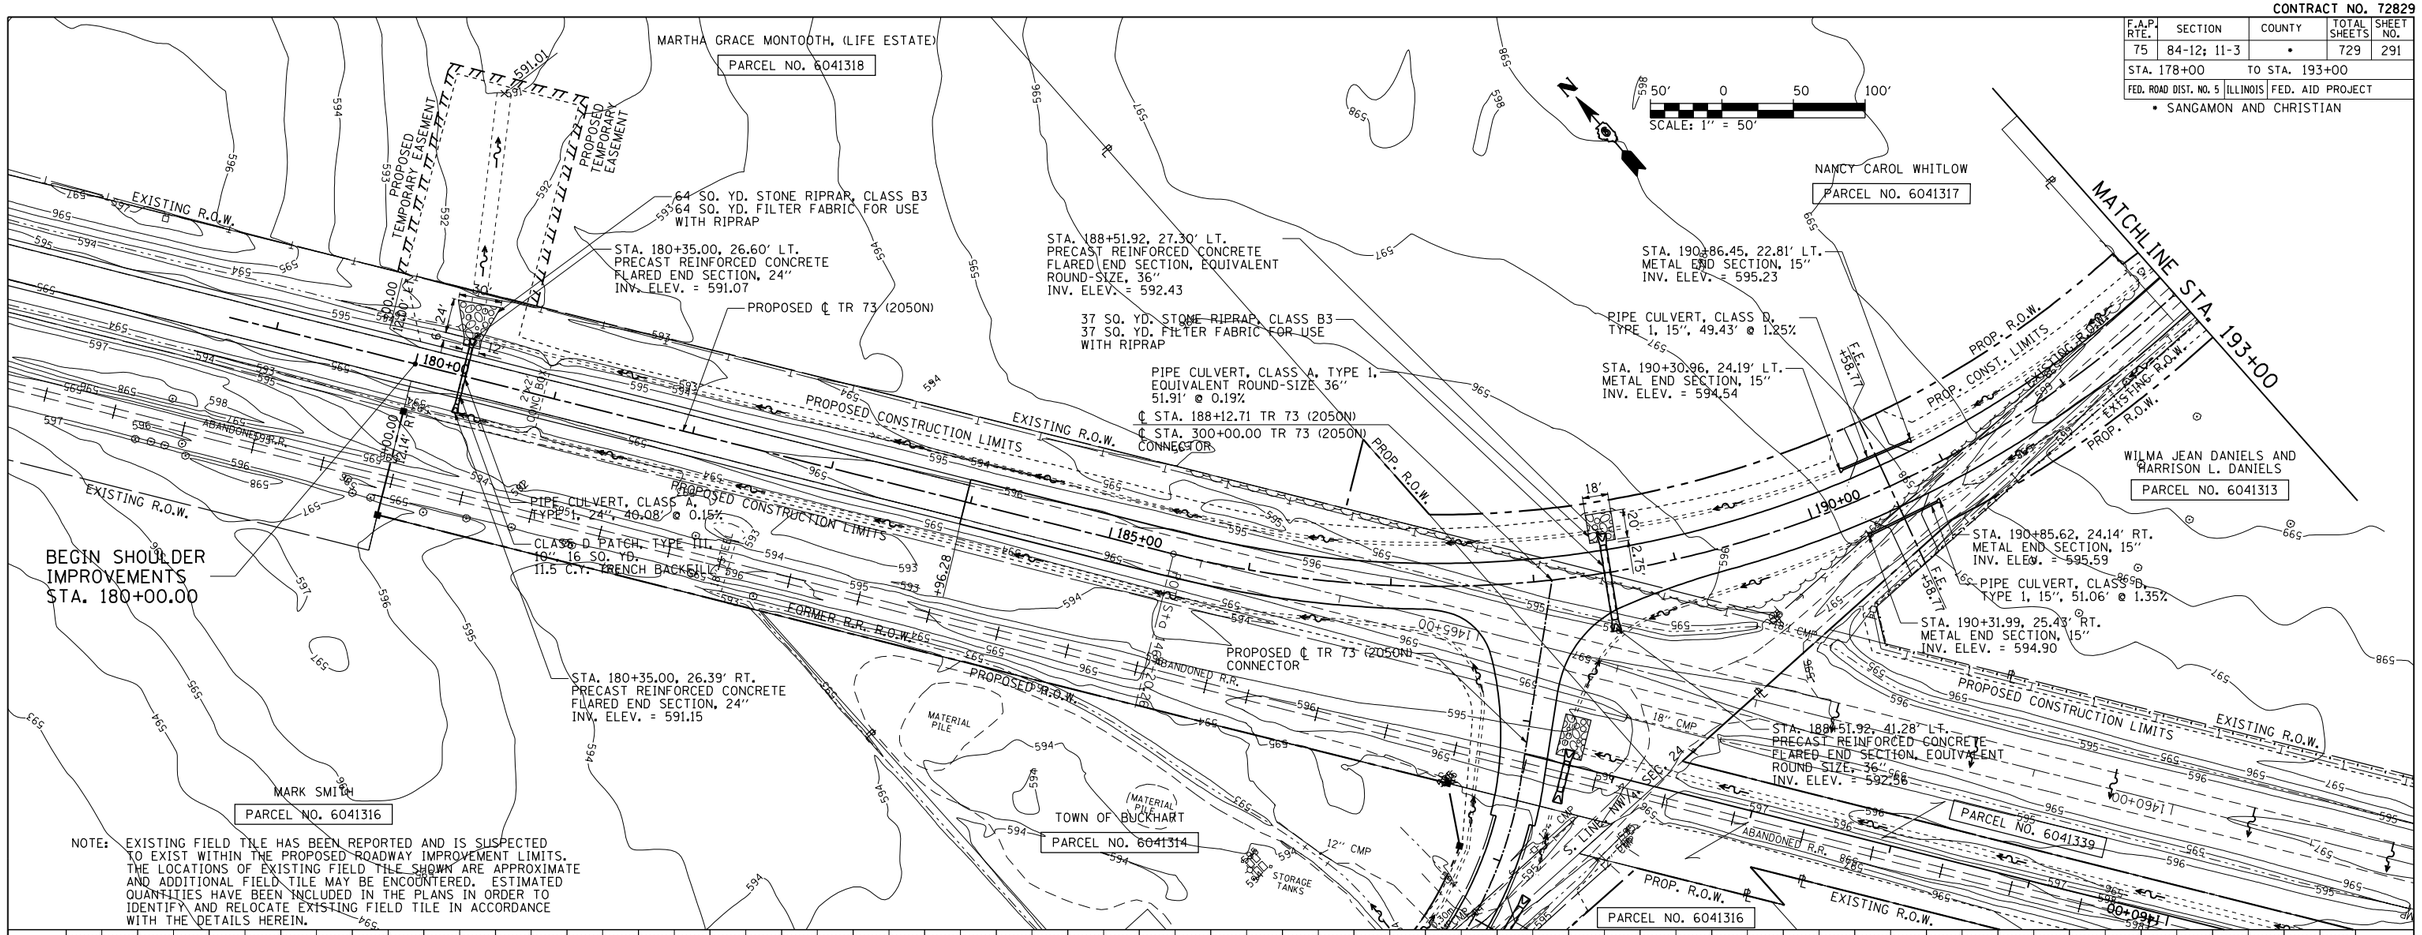

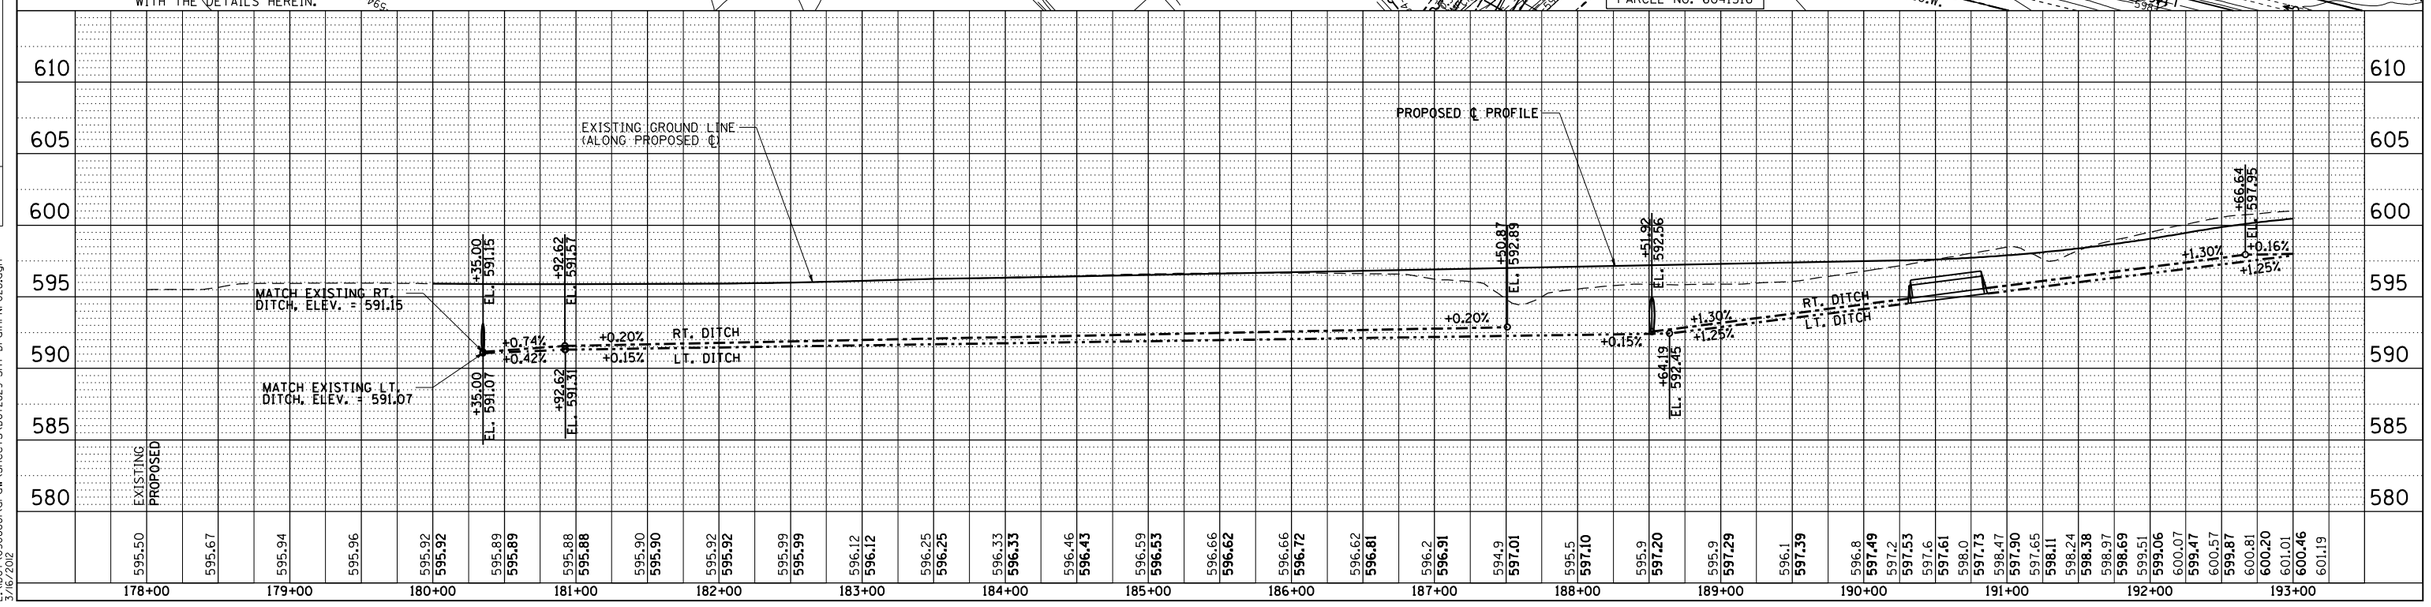

DrainagePNP030
L:\IDOT\030660\draw\sheets\0672829-sht-DrainPNP028.dgn
3/6/2012

DRAINAGE & UTILITY PLAN & PROFILE: TR 73 (2050N) – STA. 178+00 TO STA. 193+00