CONTRACT NO. 72829

F.A.P. RTE.	SECTION	COUNTY	TOTAL SHEETS	SHEET NO.
75	84-12; 11-3	•	729	292
STA. 193+00		TO STA. 206+54.51		
FED. ROAD DIST. NO. 5	ILLINOIS	FED. AID PROJECT		

• SANGAMON AND CHRISTIAN

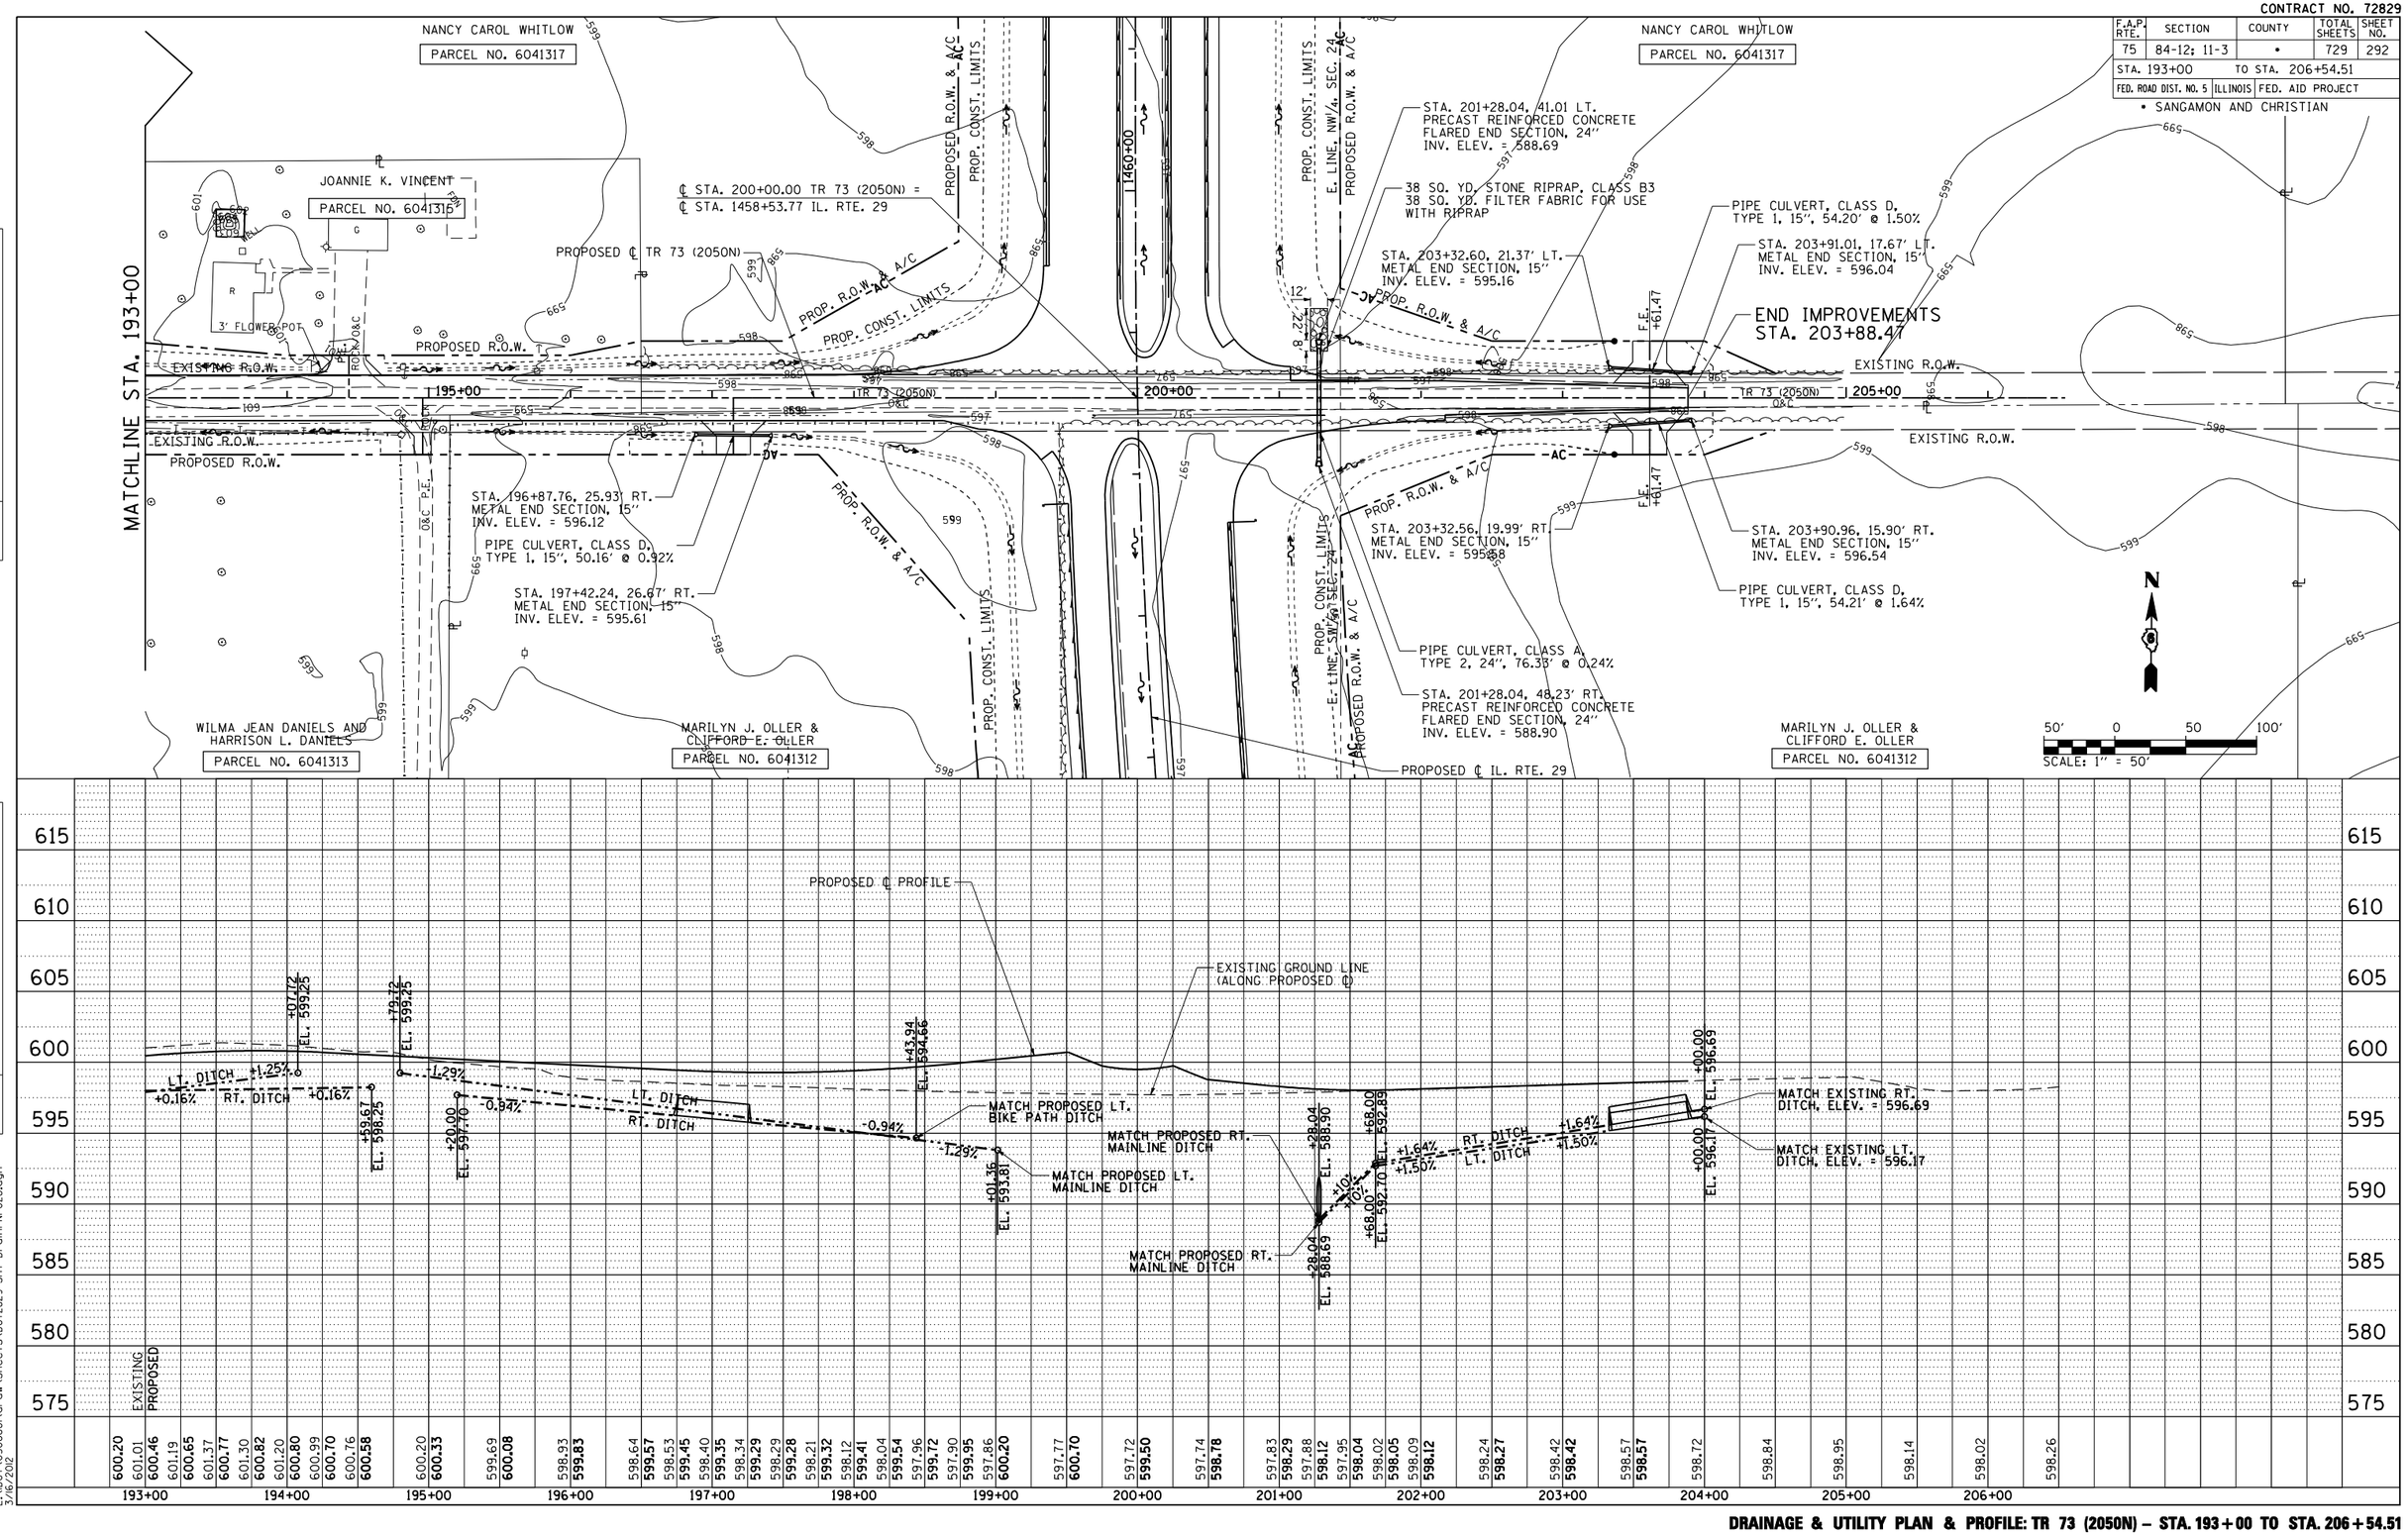

DRAINAGE & UTILITY PLAN & PROFILE: TR 73 (2050N) – STA. 193+00 TO STA. 206+54.51

DrainagePNP031
L:\DOT\030660\draw\sheets\D672829-sht-DrainPNP028.dgn
3/16/2012