CONTRACT NO. 72829

F.A.P. RTE.	SECTION	COUNTY	TOTAL SHEETS	SHEET NO.
75	84-12; 11-3	•	729	295
STA. 476+48.22	TO STA. 490+00			
FED. ROAD DIST. NO. 5	ILLINOIS	FED. AID PROJECT		

• SANGAMON AND CHRISTIAN

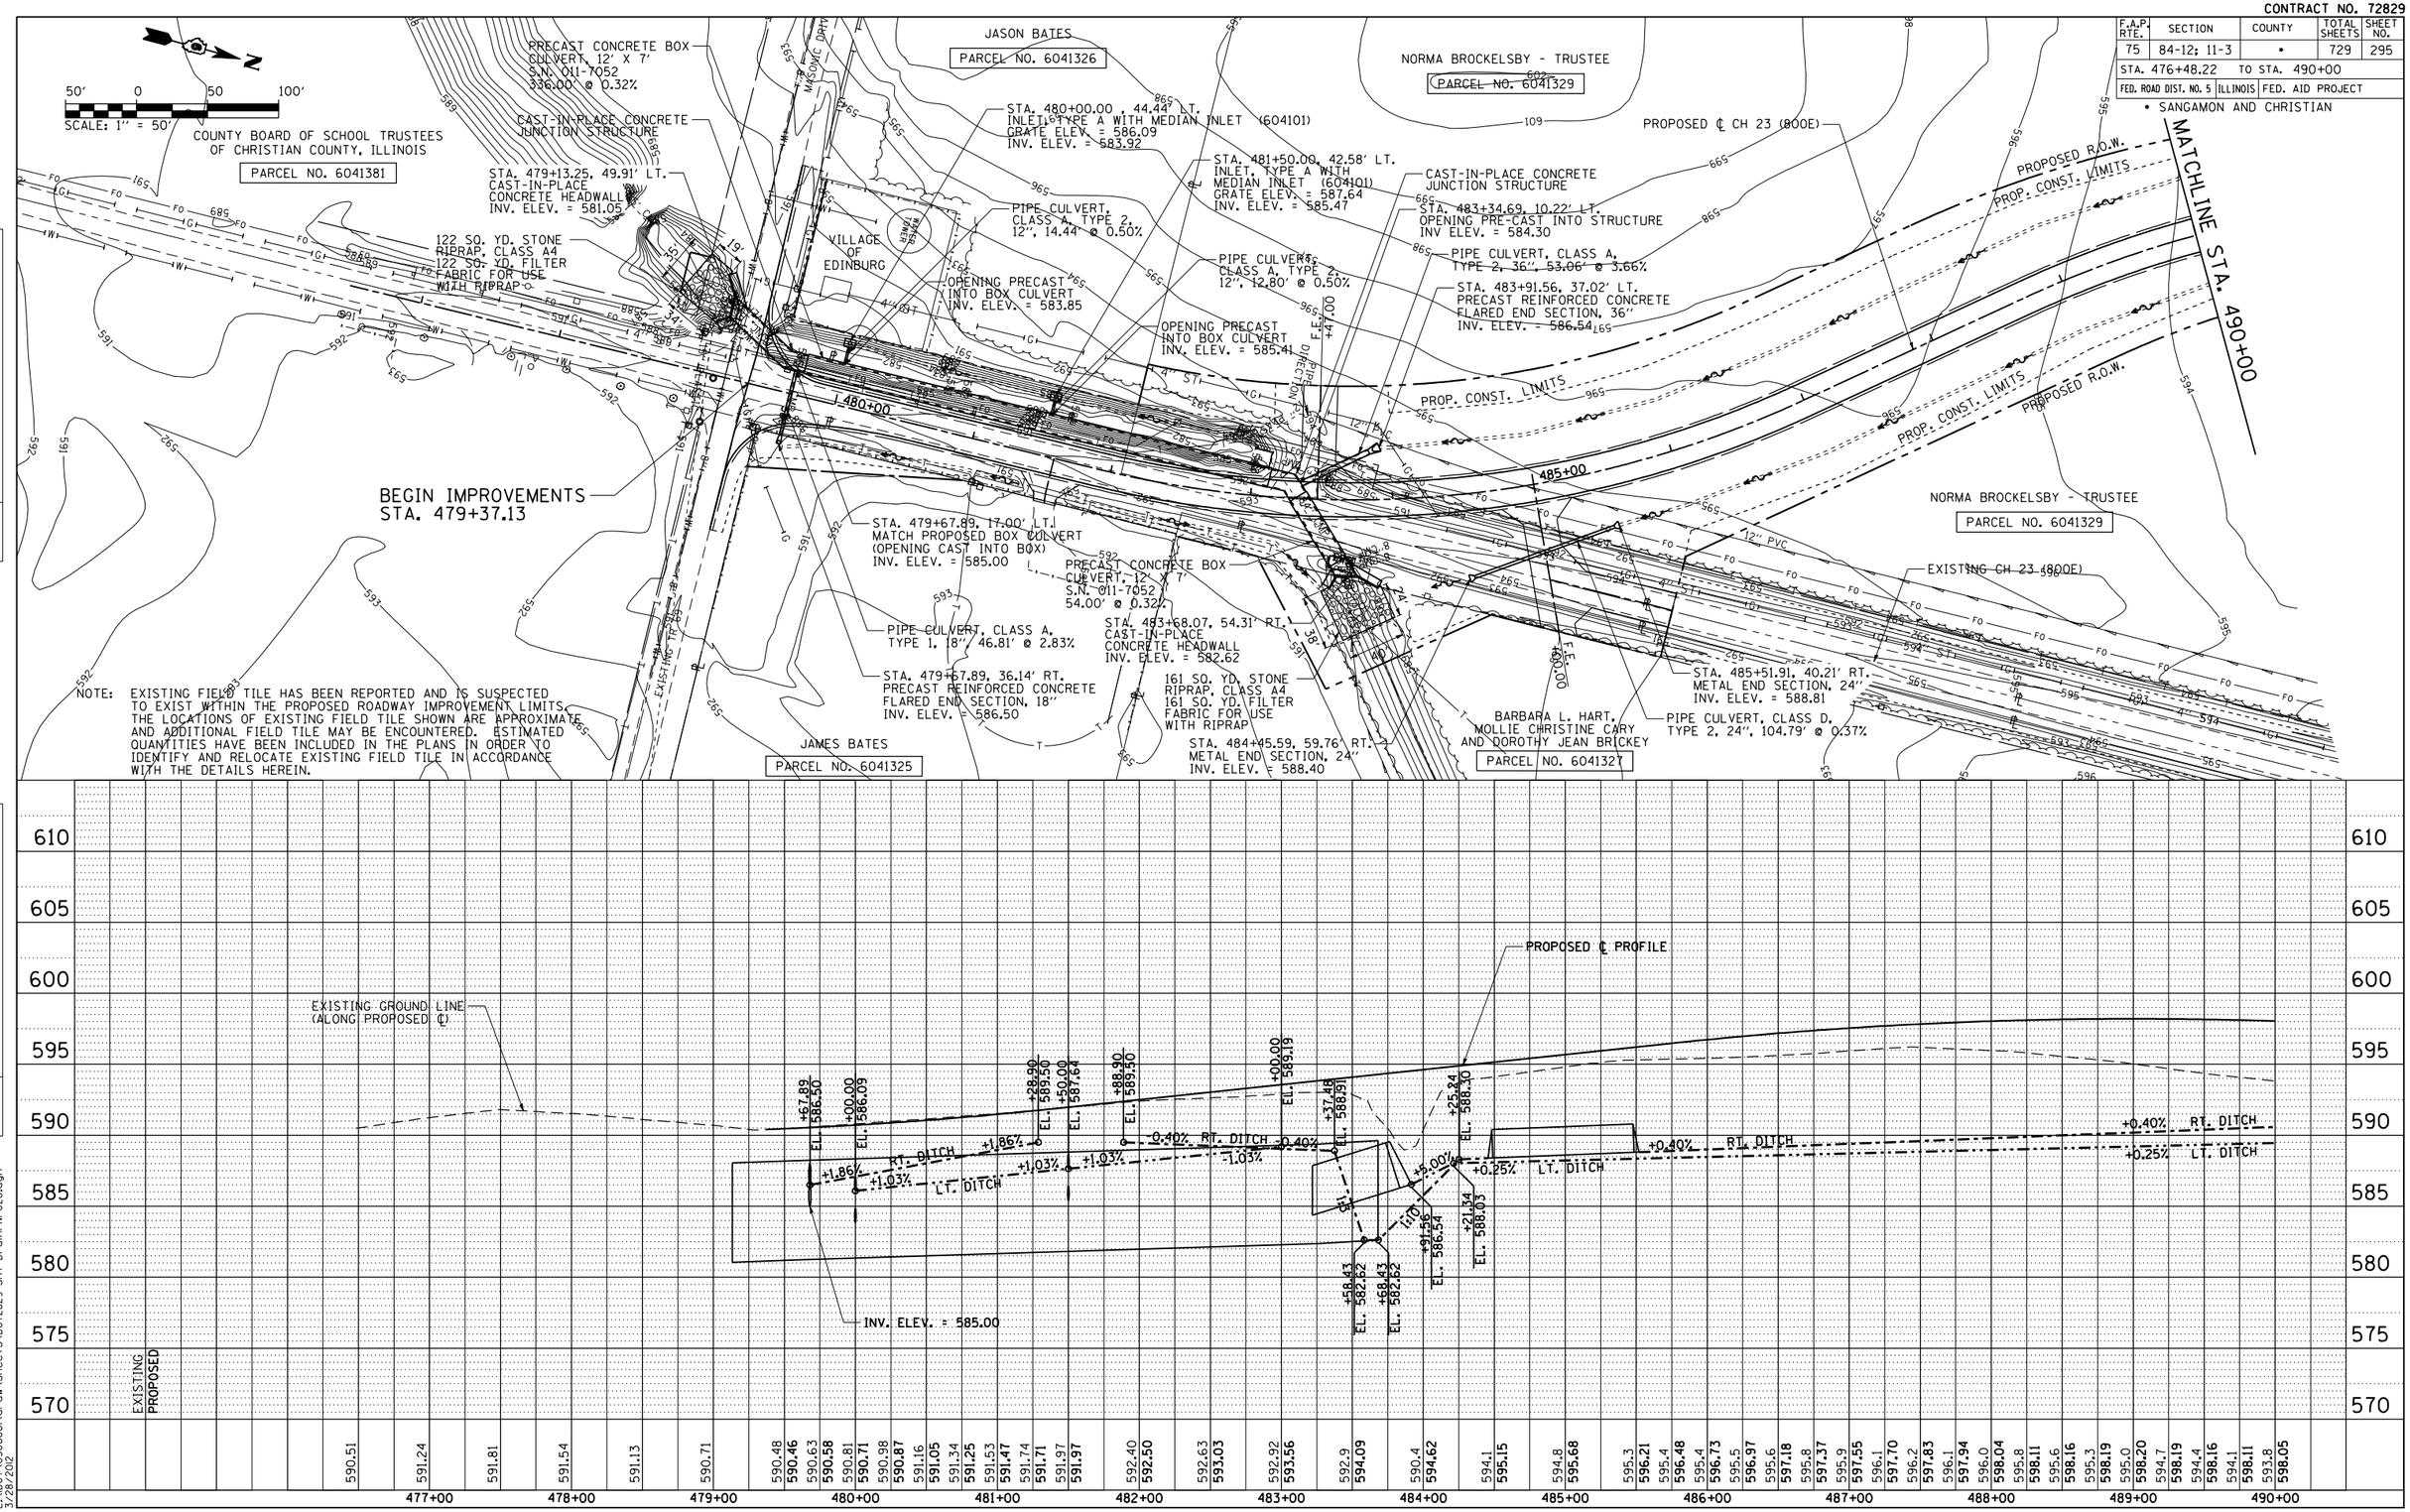

DRAINAGE & UTILITY PLAN & PROFILE: CH 23 (800E) – STA. 476+48.22 TO STA. 490+00

PLAN: SURVEYED / PLOTTED / ALIGNMENT CHECKED / R.O.W. CHECKED / CADD FILE NAME / NOTE BOOK / NO. / BY / DATE

PROFILE: SURVEYED / PLOTTED / GRADES CHECKED / BENCH MARK NOTED / STRUCTURE NOTATIONS CHKD / NOTE BOOK / NO. / BY / DATE

DrainagePNP034
L:\IDOT\030660\draw\sheets\0672829-sht-DrainPNP028.dgn
3/28/2012