CONTRACT NO. 72829

F.A. RTE.	SECTION	COUNTY	TOTAL SHEETS	SHEET NO.
75	84-12; 11-3	*	729	314
STA. 1434+50		TO STA. 1444+00		
FED. ROAD DIST. NO.	ILLINOIS	FED. AID PROJECT		

* SANGAMON AND CHRISTIAN

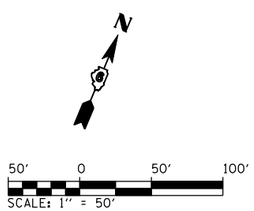

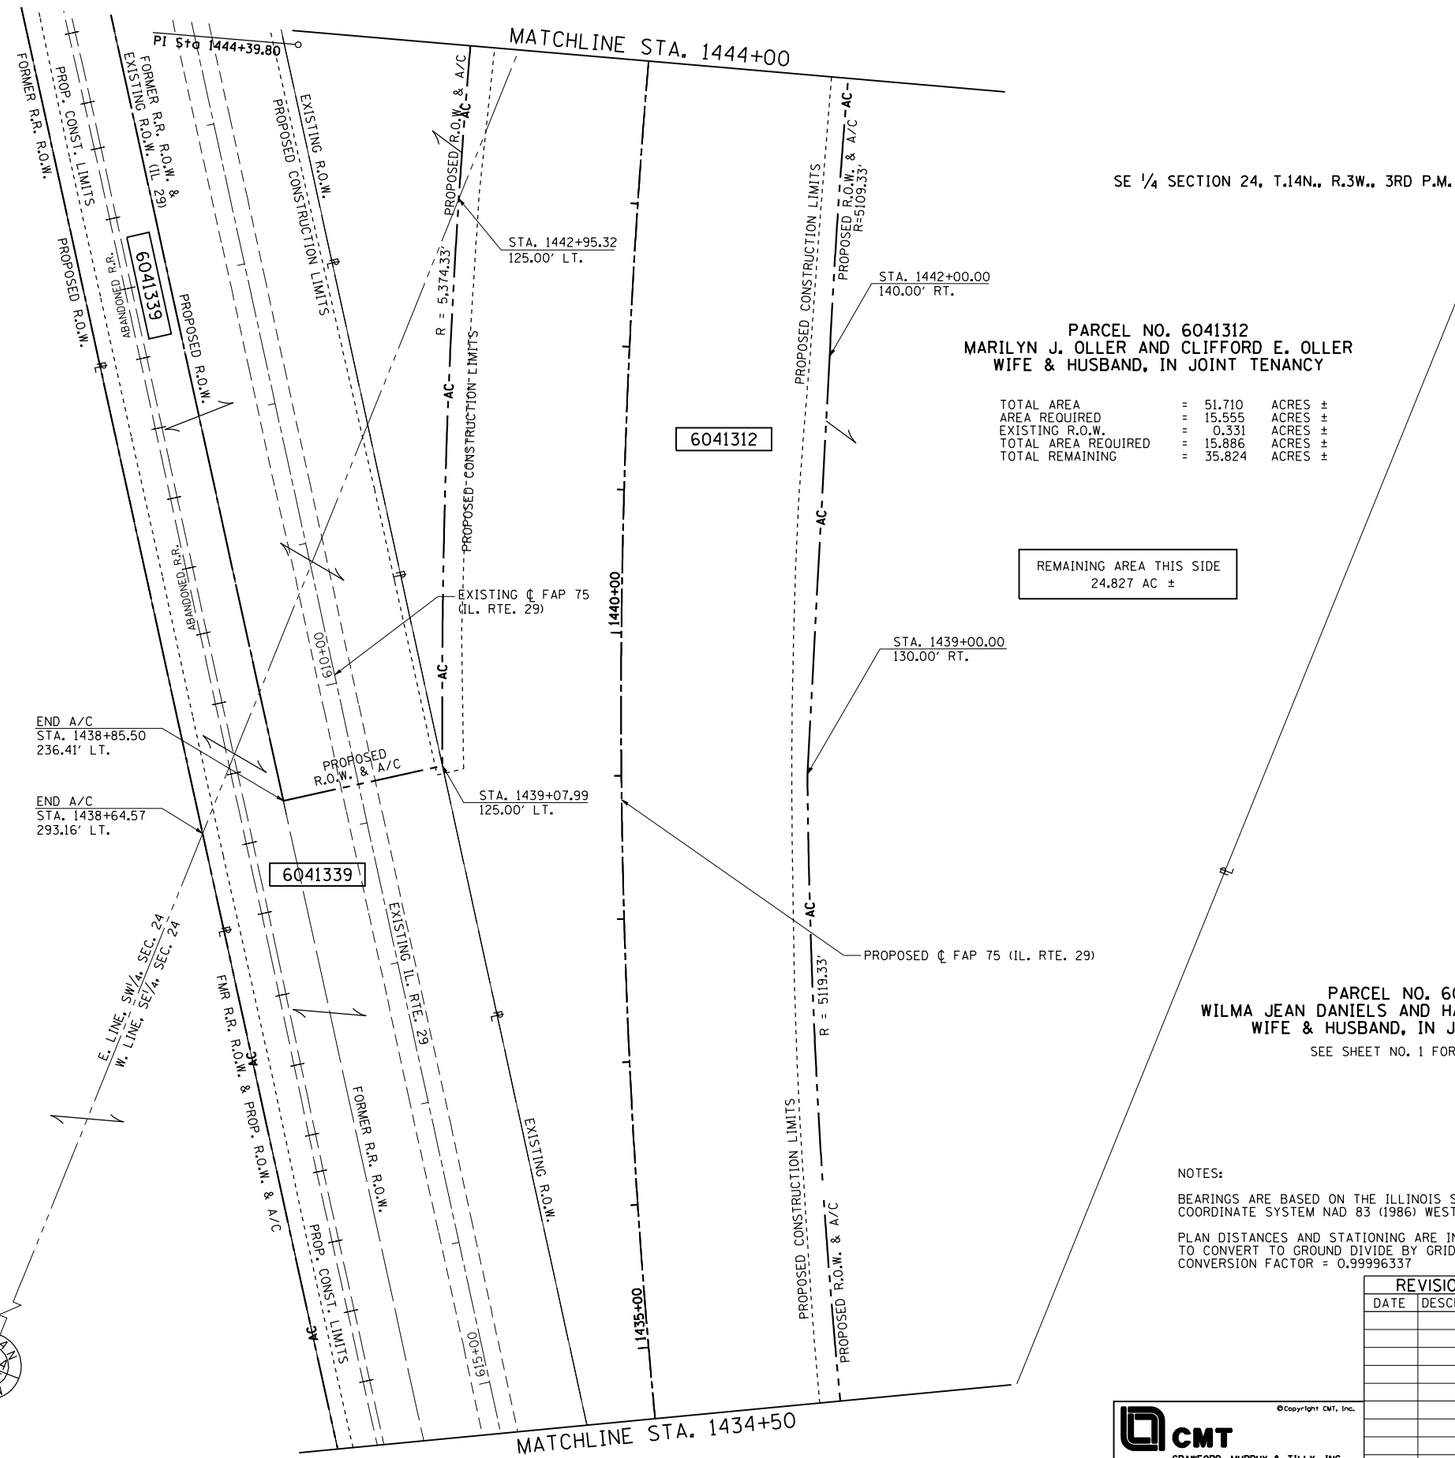

SE ¼ SECTION 24, T.14N., R.3W., 3RD P.M.

PROP. IL. RTE 29 CURVE-1 DATA
PI STA. = 1444+39.80
Δ = 34° 20' 47" (RT)
D = 1° 05' 29"
R = 5,249.33'
T = 1,622.25'
L = 3,146.75'
E = 244.95'
P.C. STA. = 1428+17.55
P.T. STA. = 1459+64.30

PARCEL NO. 6041312
MARILYN J. OLLER AND CLIFFORD E. OLLER
WIFE & HUSBAND, IN JOINT TENANCY

TOTAL AREA	=	51.710	ACRES ±
AREA REQUIRED	=	15.555	ACRES ±
EXISTING R.O.W.	=	0.331	ACRES ±
TOTAL AREA REQUIRED	=	15.886	ACRES ±
TOTAL REMAINING	=	35.824	ACRES ±

REMAINING AREA THIS SIDE
24.827 AC ±

PARCEL NO. 6041309
REEDA J. KINDRED
SEE SHEET NO. 1 FOR TABULATIONS

SW ¼ SECTION 24, T.14N., R.3W., 3RD P.M.

PARCEL NO. 6041339
MARILYN JOAN OLLER,
DONALD DWAYNE ALLEN,
LARRY L. ALLEN AND WILMA JEAN DANIELS

TOTAL AREA EXISTING HIGHWAY	=	8.364	ACRES ±
TOTAL AREA EXISTING RAILROAD	=	4.460	ACRES ±
AREA REQUIRED HIGHWAY	=	2.150	ACRES ±
AREA REQUIRED RAILROAD	=	4.460	ACRES ±
TOTAL AREA REQUIRED	=	6.610	ACRES ±
TOTAL REMAINING HIGHWAY	=	6.214	ACRES ±
TOTAL REMAINING RAILROAD	=	0.000	ACRES ±

PARCEL NO. 6041311
WILMA JEAN DANIELS AND HARRISON L. DANIELS
WIFE & HUSBAND, IN JOINT TENANCY
SEE SHEET NO. 1 FOR TABULATIONS

PARCEL NO. 6041310
DONALD DWAYNE ALLEN
& DOROTHY F. ALLEN
HUSBAND & WIFE,
IN JOINT TENANCY
SEE SHEET NO. 1 FOR TABULATIONS

NOTES:

BEARINGS ARE BASED ON THE ILLINOIS STATE PLANE COORDINATE SYSTEM NAD 83 (1986) WEST ZONE.

PLAN DISTANCES AND STATIONING ARE IN GRID ENGLISH, TO CONVERT TO GROUND DIVIDE BY GRID FACTOR, CONVERSION FACTOR = 0.99996337

STONE (FOUND)
SW CORNER, SE¼, SECTION 24
T14N, R3W, 3RD P.M.

REVISION	
DATE	DESCRIPTION

©Copyright CMT, Inc.

CMT
CRAWFORD, MURPHY & TILLY, INC.
CONSULTING ENGINEERS
License No. 184-000613

RIGHT OF WAY PLANS

ROUTE: FAP 75 (IL ROUTE 29)
SECTION: 84-11(11B), 11-2(2B,B-1)
COUNTY: CHRISTIAN
JOB NO.: R-96-004-01
STA. 1434+50 TO STA. 1444+00
SCALE: 1" = 50'

SHEET NO. 2 OF 35

L:\IDOT\030660\\dr-ow\sheets\0672829-sht-ROWPLN.002.dgn
3/16/2012