CONTRACT NO. 72829

F.A. RTE.	SECTION	COUNTY	TOTAL SHEETS	SHEET NO.
75	84-12; 11-3	•	729	357
STA. N/A	TO STA. N/A			
FED. ROAD DIST. NO. 5	ILLINOIS	FED. AID PROJECT		

• SANGAMON AND CHRISTIAN

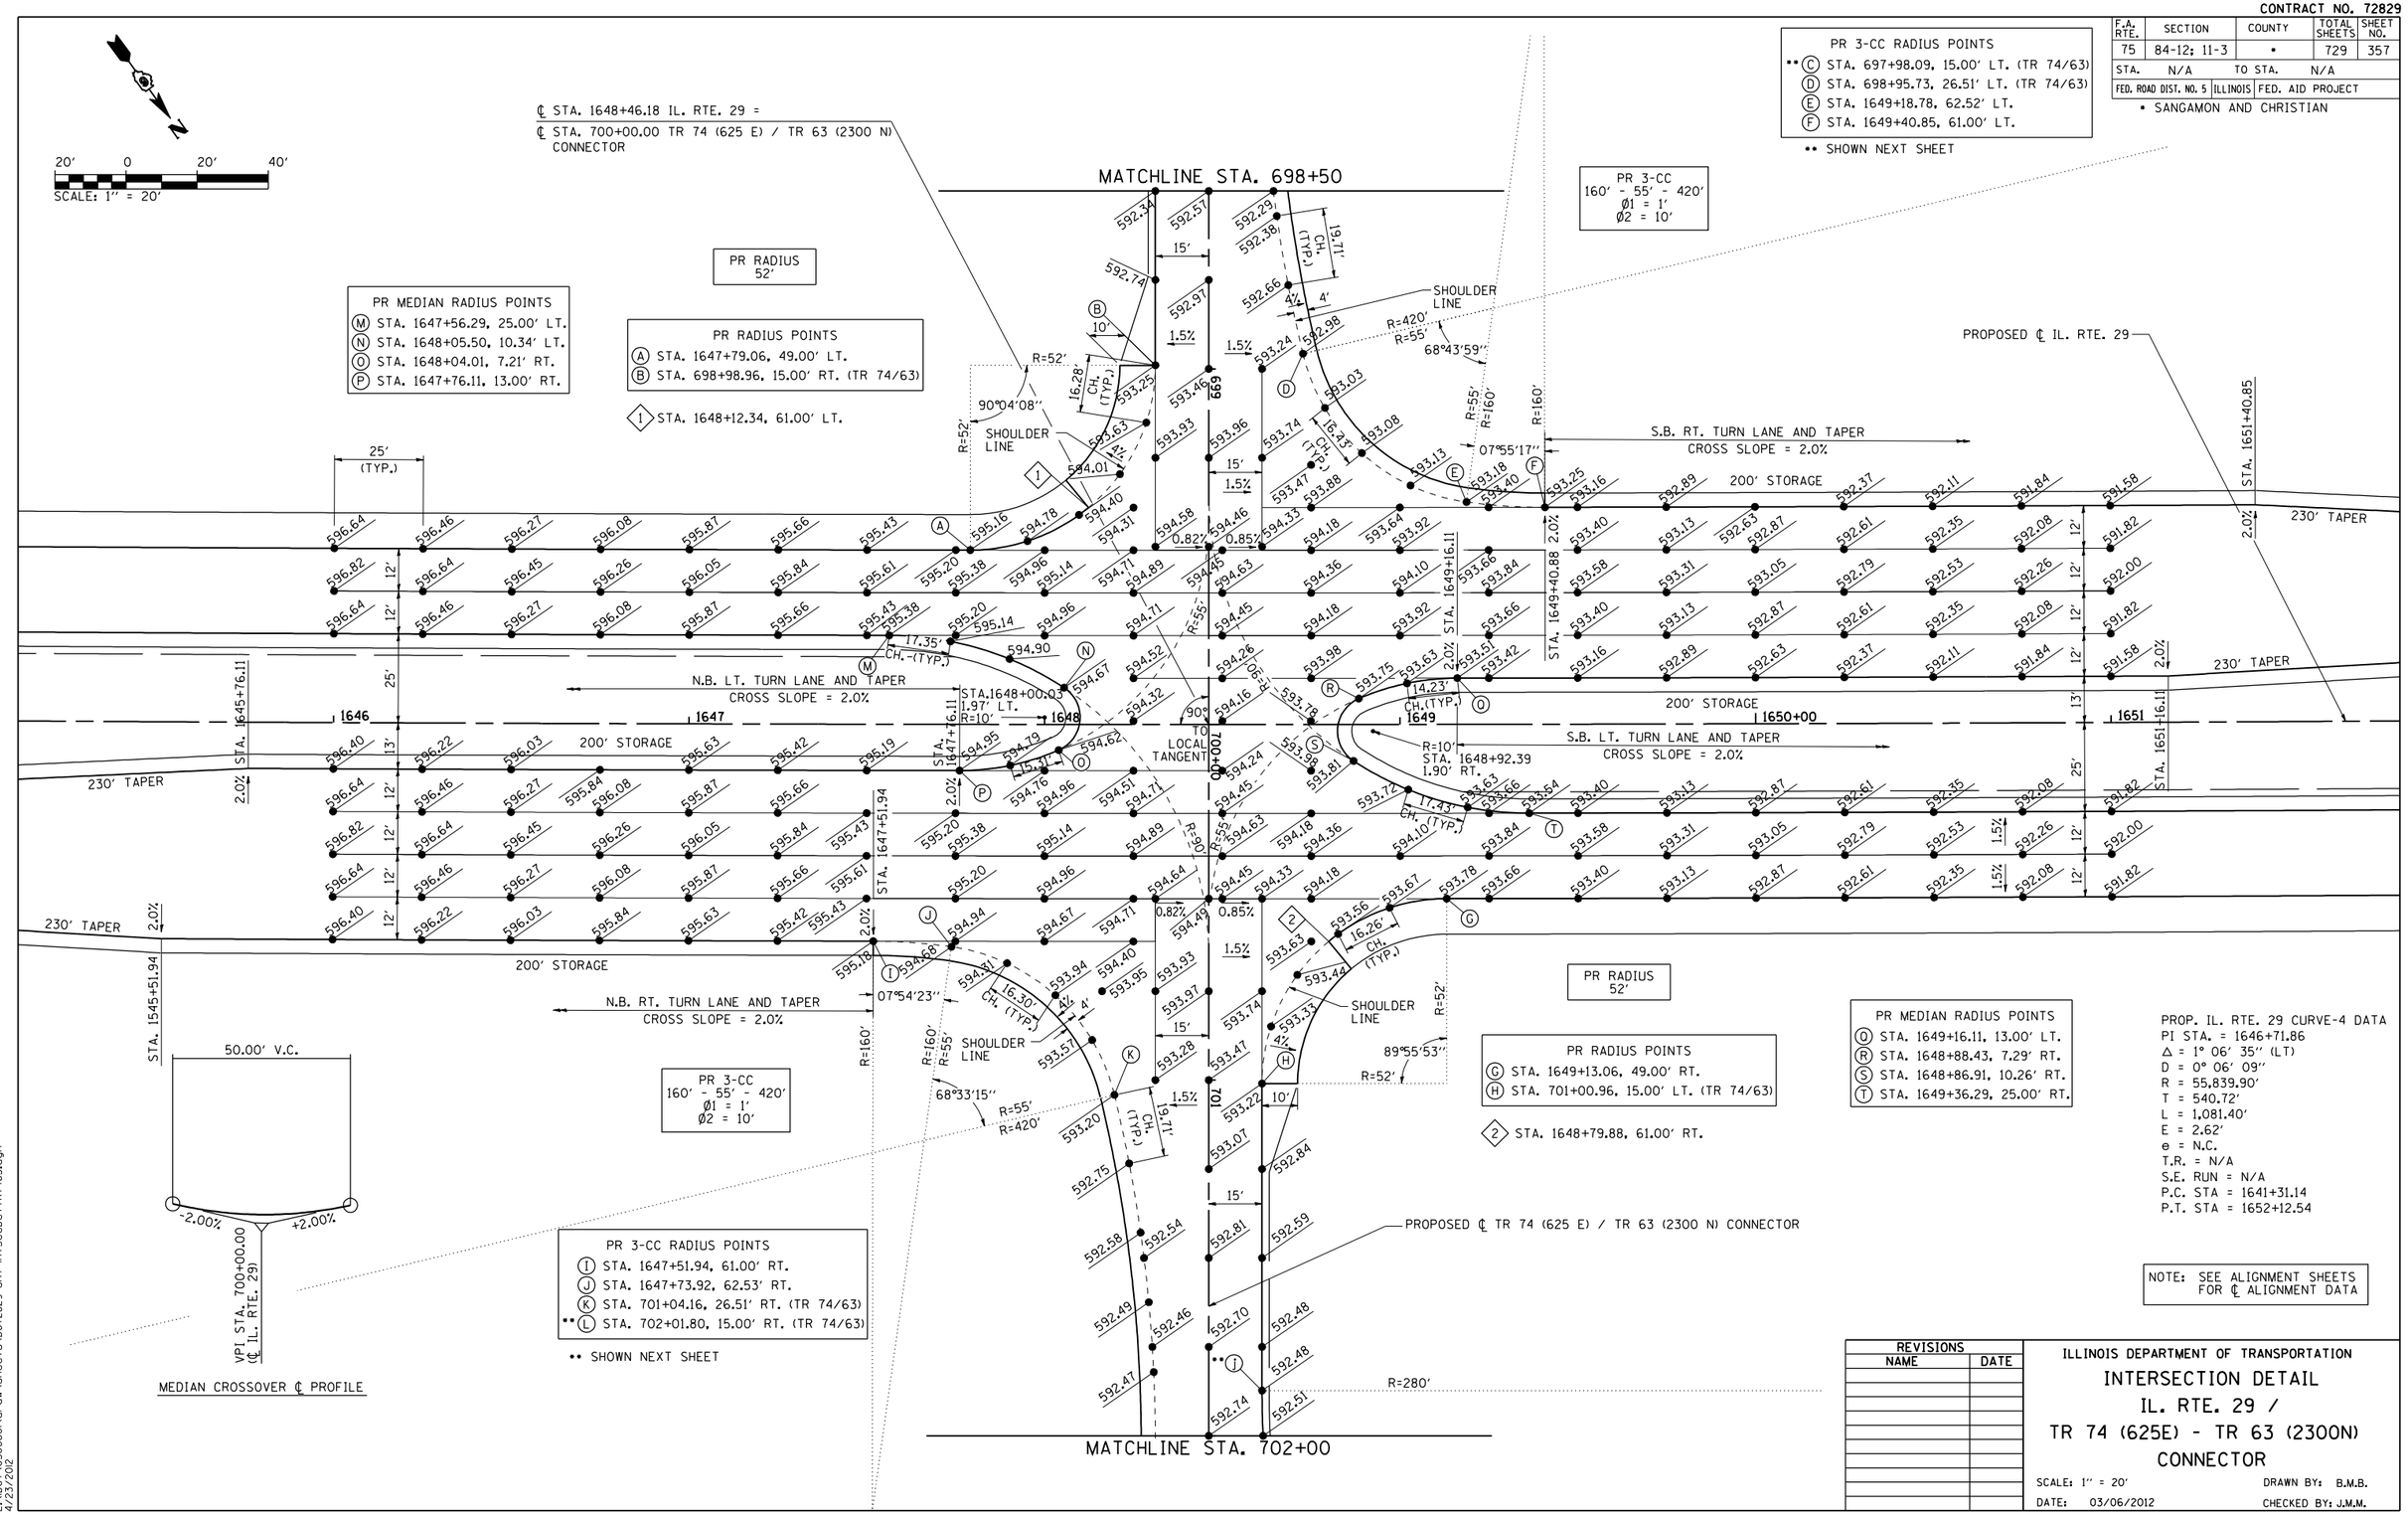

PROP. IL. RTE. 29 CURVE-4 DATA
PI STA. = 1646+71.86
Δ = 1° 06' 35" (LT)
D = 0° 06' 09"
R = 55,839.90'
T = 540.72'
L = 1,081.40'
E = 2.62'
e = N.C.
T.R. = N/A
S.E. RUN = N/A
P.C. STA = 1641+31.14
P.T. STA = 1652+12.54

NOTE: SEE ALIGNMENT SHEETS FOR ℄ ALIGNMENT DATA

REVISIONS	
NAME	DATE

ILLINOIS DEPARTMENT OF TRANSPORTATION

INTERSECTION DETAIL
IL. RTE. 29 /
TR 74 (625E) - TR 63 (2300N)
CONNECTOR

SCALE: 1" = 20' DRAWN BY: B.M.B.
DATE: 03/06/2012 CHECKED BY: J.M.M.

Default
L:\IDOT\030660\draw\sheets\D672829-sht-intSecDetTR7463.dgn
4/23/2012

INTERSECTION DETAIL: IL. RTE. 29 /TR 74 (625E) – TR 63 (2300N) CONNECTOR