CONTRACT NO. 72829

F.A. RTE.	SECTION	COUNTY	TOTAL SHEETS	SHEET NO.
75	84-12; 11-3	•	729	362
STA. N/A		TO STA. N/A		
FED. ROAD DIST. NO. 5	ILLINOIS	FED. AID PROJECT		

• SANGAMON AND CHRISTIAN

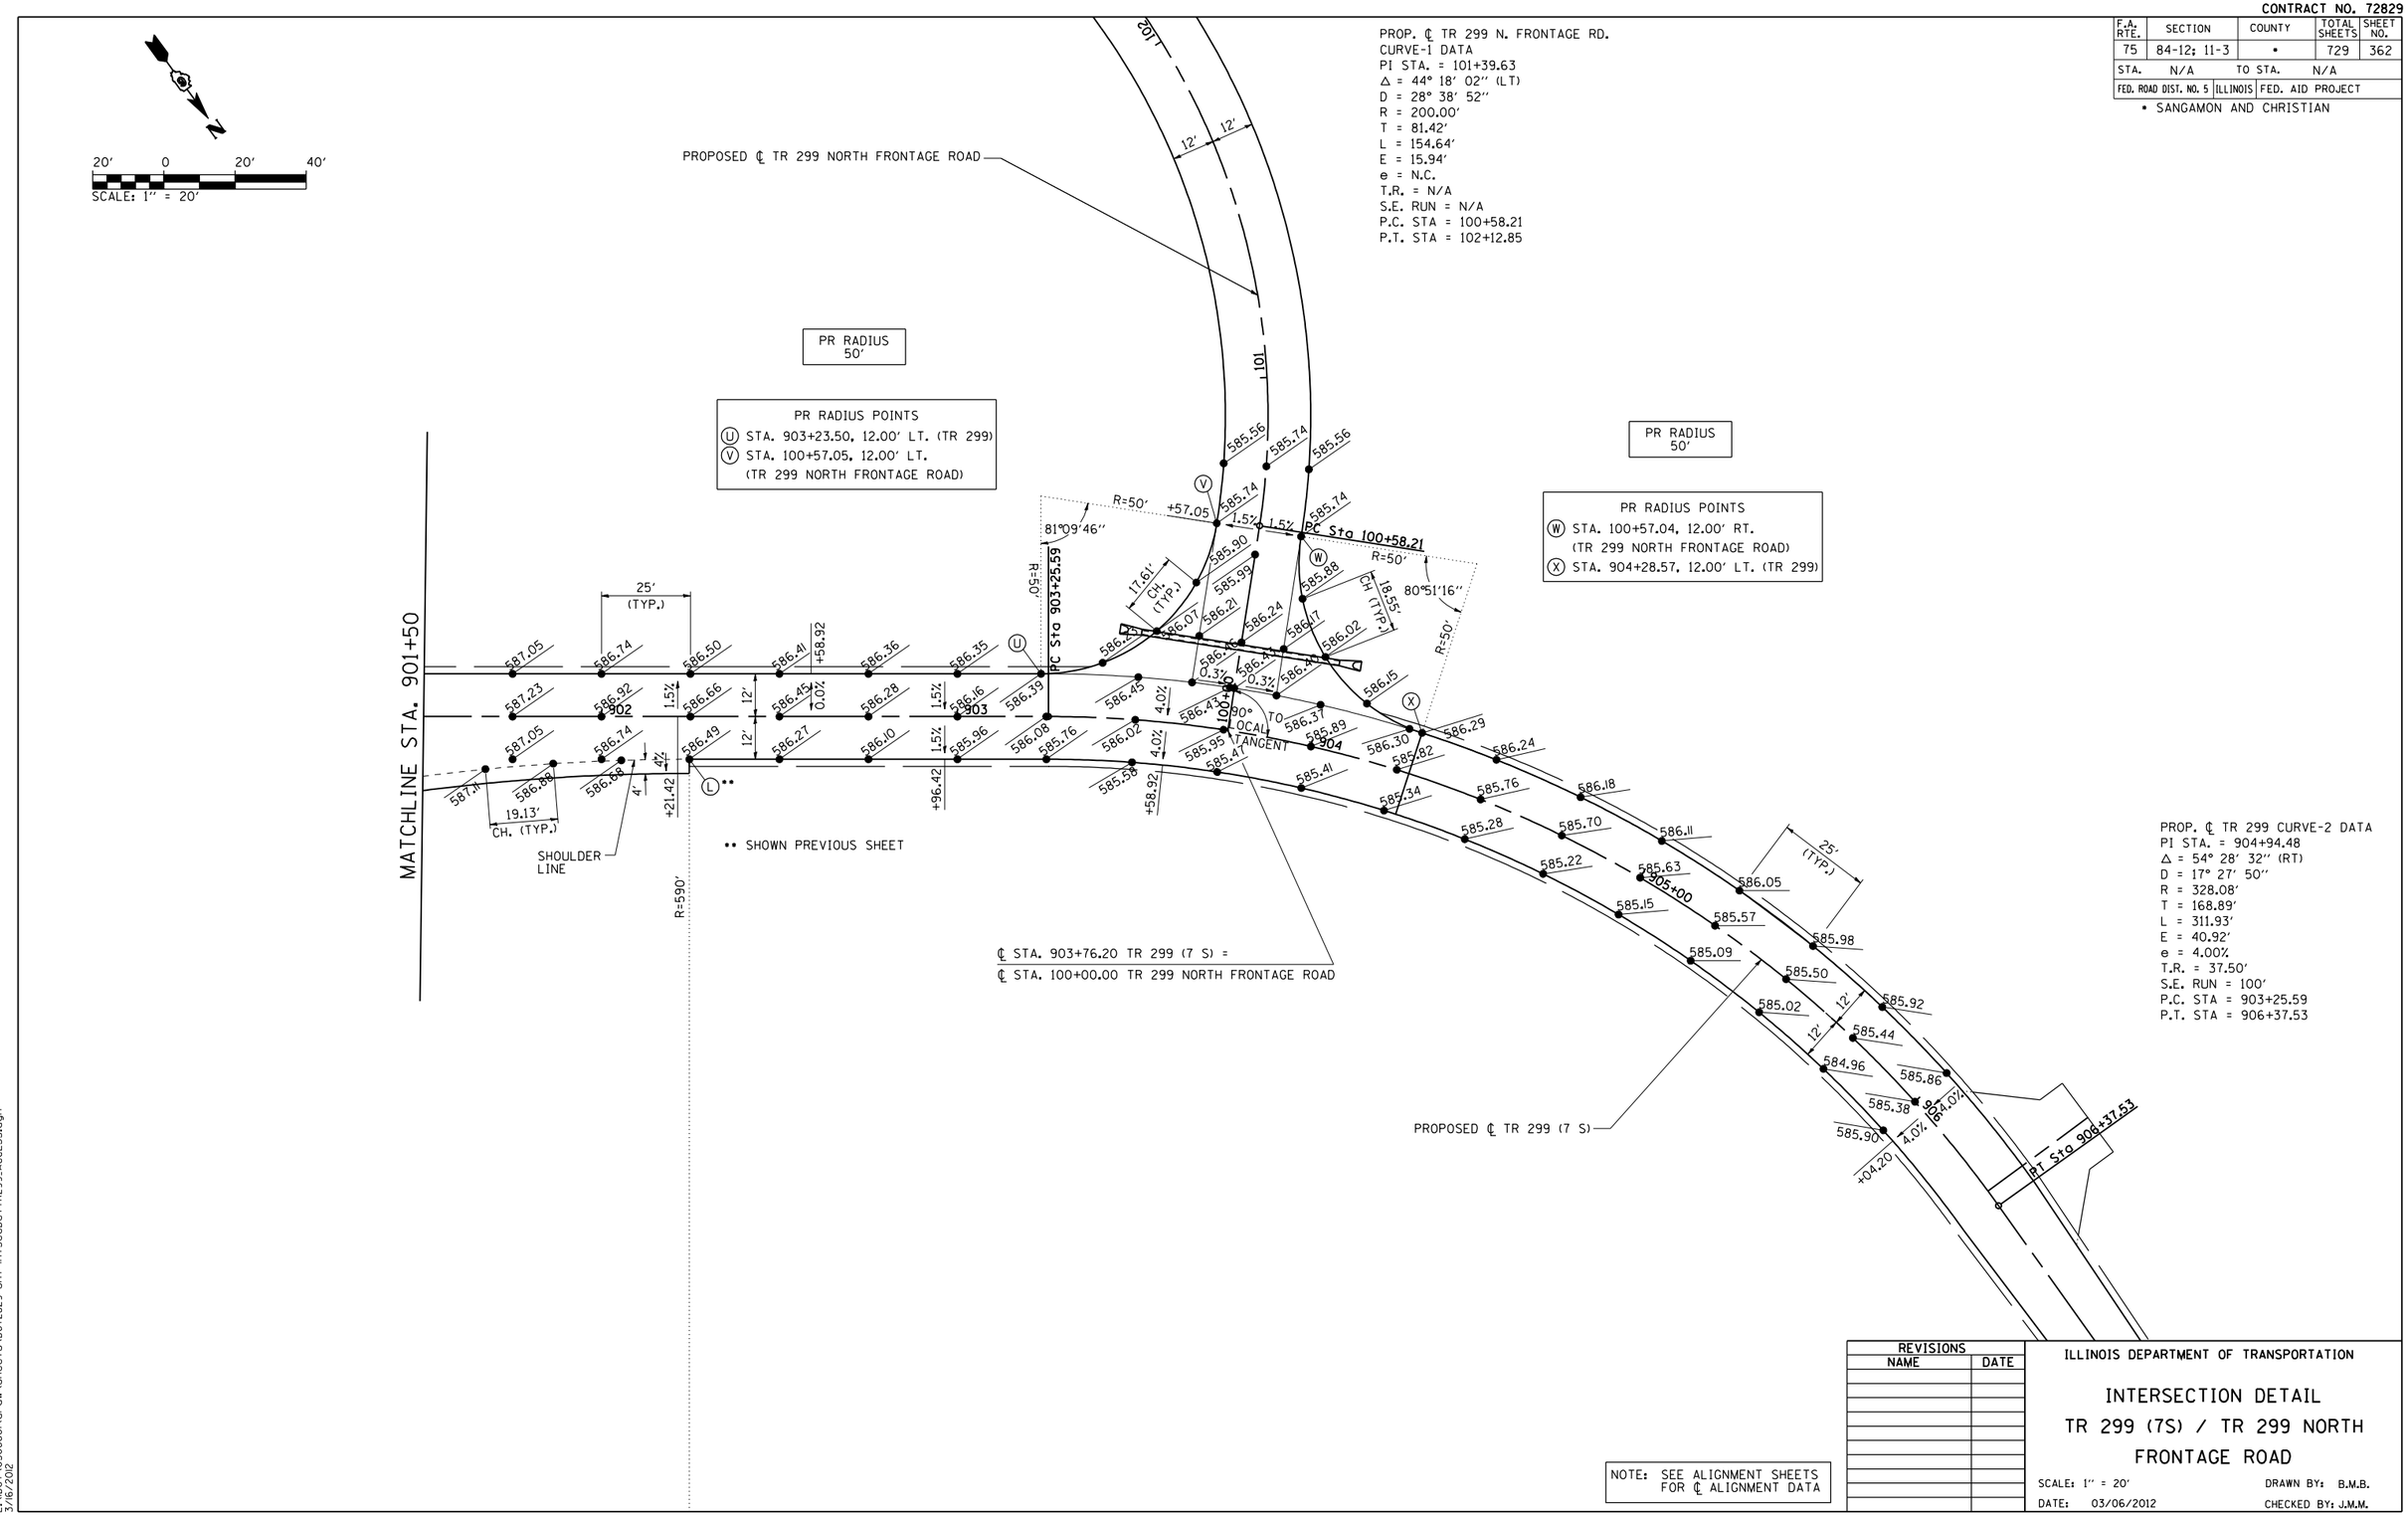

NOTE: SEE ALIGNMENT SHEETS FOR ℄ ALIGNMENT DATA

REVISIONS	
NAME	DATE

ILLINOIS DEPARTMENT OF TRANSPORTATION

INTERSECTION DETAIL
TR 299 (7S) / TR 299 NORTH FRONTAGE ROAD

SCALE: 1″ = 20′ DRAWN BY: B.M.B.
DATE: 03/06/2012 CHECKED BY: J.M.M.

Default
L:\IDOT\030660\draw\sheets\D672829-sht-intSecDetTR299_ACCESS.dgn
3/6/2012

INTERSECTION DETAIL: TR 299 (7S)/TR 299 NORTH FRONTAGE ROAD