CONTRACT NO. 72829

F.A.P. RTE.	SECTION	COUNTY	TOTAL SHEETS	SHEET NO.
75	84-12; 11-3	*	729	407
STA. 1388+00		TO STA. 1403+00		
FED. ROAD DIST. NO. 5	ILLINOIS	FED. AID PROJECT		

* SANGAMON AND CHRISTIAN

GENERAL NOTES:

1.) THE CONTRACTOR SHALL COORDINATE ALL EXISTING SIGNAGE WITH PROPOSED MAINTENANCE OF TRAFFIC ACTIVITIES. THE TEMPORARY REMOVAL AND/OR COVERING OF CONFLICTING SIGNAGE SHALL BE CONSIDERED INCLUDED IN THE COST OF MAINTENANCE OF TRAFFIC PAY ITEMS.

2.) ALL EXISTING SIGN PANELS NOT USED FOR PERMANENT SIGNAGE SHALL BE EITHER RETURNED TO THE DISTRICT SIGN SHOP AS REQUIRED BY THE ENGINEER OR DISPOSED OF AS DIRECTED BY THE ENGINEER.

3.) ALL SIGN PANEL REMOVAL, REPLACEMENT, AND RELOCATION SHALL BE PERFORMED IN ACCORDANCE WITH THE APPROPRIATE ARTICLES OF SECTION 724.

LEGEND

1. GROOVED IN URETHANE PAVEMENT MARKING - LINE 5"
2. PREFORMED PLASTIC PAVEMENT MARKING, TYPE B - INLAID - LINE 5"
3. PREFORMED PLASTIC PAVEMENT MARKING, TYPE B - INLAID - LINE 6"
4. PREFORMED PLASTIC PAVEMENT MARKING, TYPE B - INLAID - LINE 8"
5. PREFORMED PLASTIC PAVEMENT MARKING, TYPE B - INLAID - LINE 12"
6. PREFORMED PLASTIC PAVEMENT MARKING, TYPE B - INLAID - LINE 24"
7. PREFORMED PLASTIC PAVEMENT MARKING, TYPE B - INLAID - LETTERS & SYMBOLS
8. PREFORMED PLASTIC PAVEMENT MARKING, TYPE B - INLAID - LETTERS & SYMBOLS (SMALL SIZE)

- RAISED REFLECTIVE PAVEMENT MARKER (ONE-WAY CRYSTAL)
- RAISED REFLECTIVE PAVEMENT MARKER (ONE-WAY AMBER)
- RAISED REFLECTIVE PAVEMENT MARKER (TWO-WAY AMBER)
- PROPOSED SIGN PANEL AND POST
- EXISTING SIGN PANEL AND POST

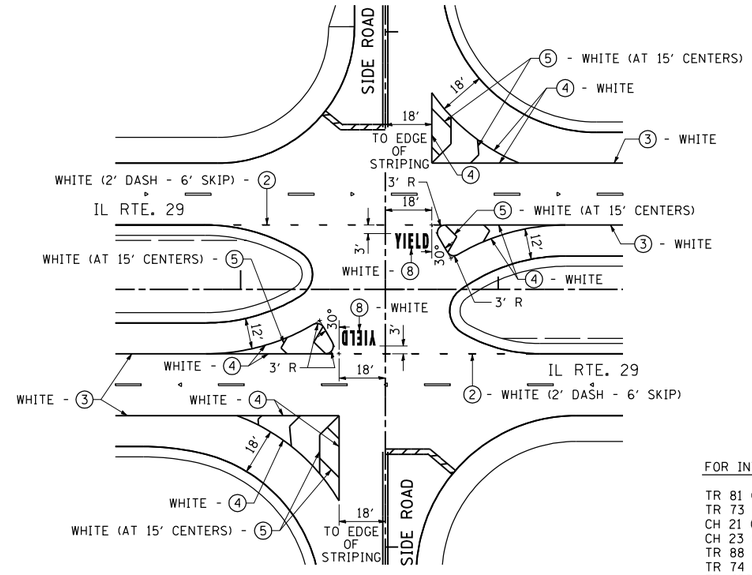

INTERSECTION ISLAND PAVEMENT MARKING DETAIL

FOR INTERSECTIONS AT IL RTE. 29 AND:

TR 81 (2000N)
TR 73 (2050N)
CH 21 (2100N)
CH 23 (800E)
TR 88 (725E)
TR 74 (625E) / TR 63 (2300N)
TR 486 / TR 321 (PASSFIELD RD.)
TR 299 (7S) (ELM ST./BRECKENRIDGE RD.)

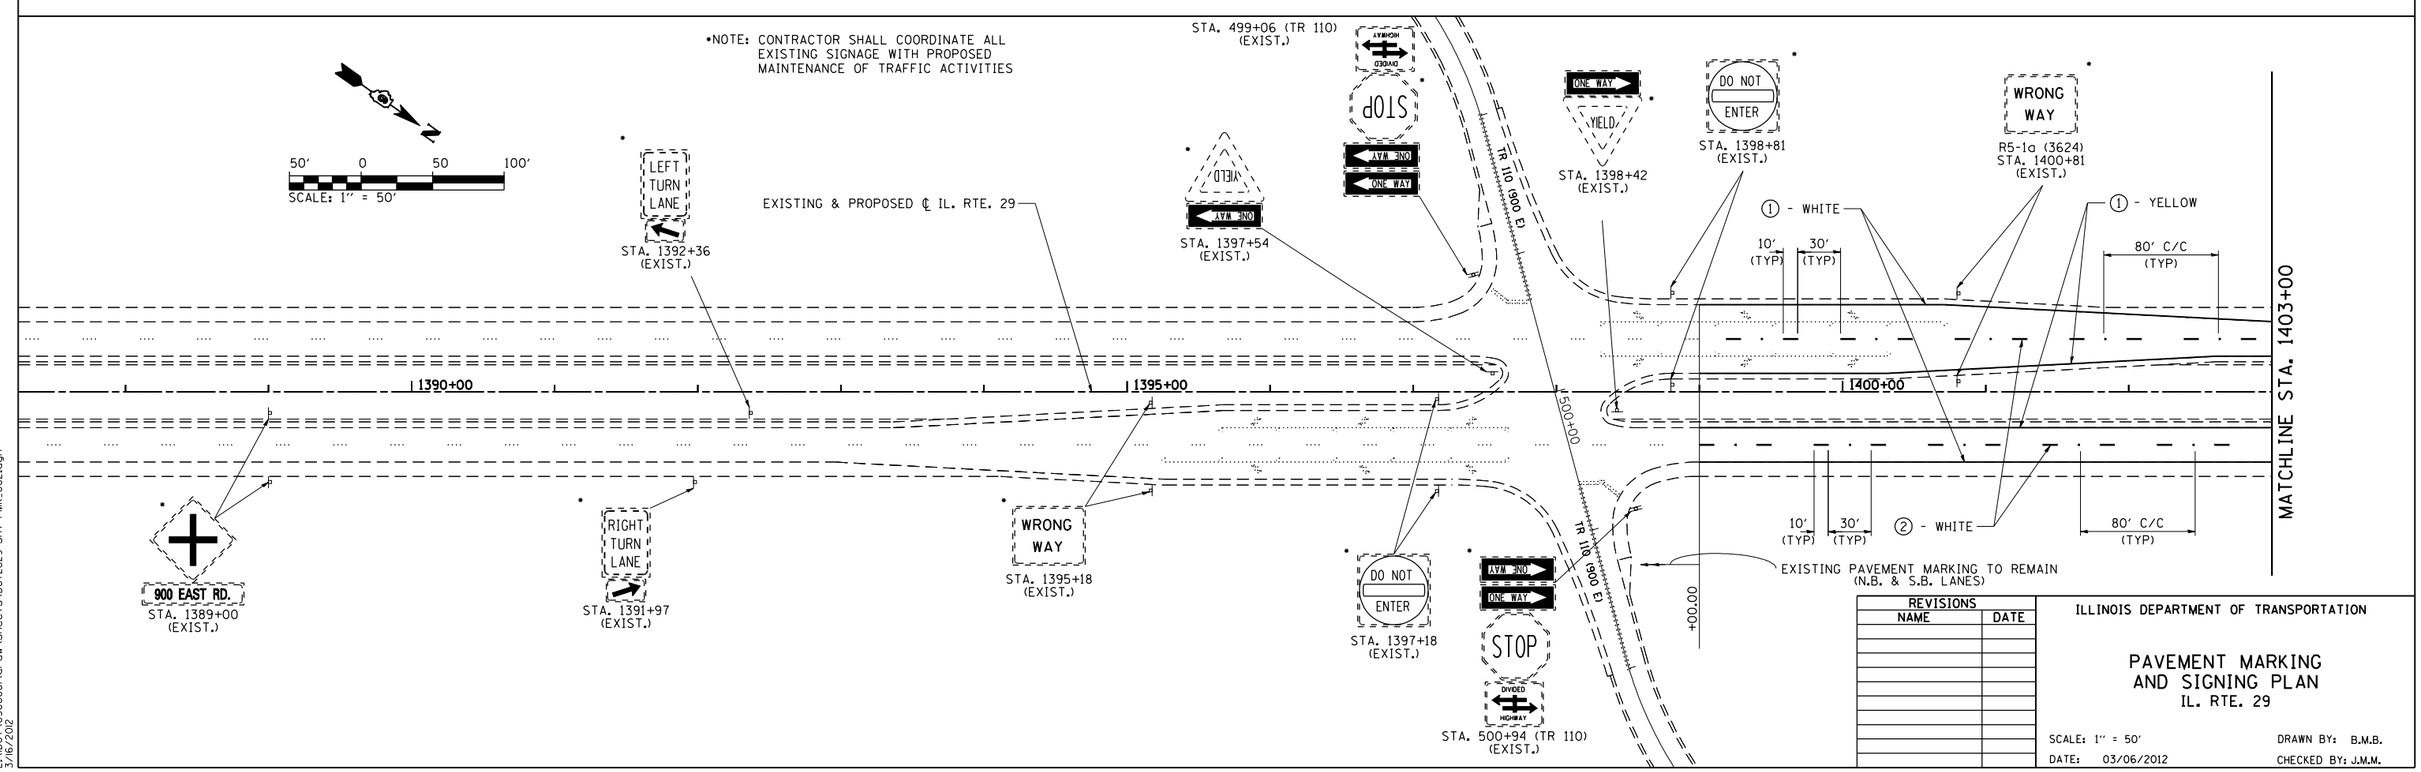

REVISIONS	
NAME	DATE

ILLINOIS DEPARTMENT OF TRANSPORTATION

PAVEMENT MARKING AND SIGNING PLAN
IL. RTE. 29

SCALE: 1" = 50' DRAWN BY: B.M.B.
DATE: 03/06/2012 CHECKED BY: J.M.M.

Default
L:\DOT\030660\draw\sheets\0672829-sht-PMK.002.dgn
3/6/2012

PAVEMENT MARKING AND SIGNING PLAN: IL. RTE. 29 – STA. 1388+00 TO STA. 1403+00