CONTRACT NO. 72829

F.A. RTE.	SECTION	COUNTY	TOTAL SHEETS	SHEET NO.
75	84-12; 11-3	•	729	408
STA. 1403+00		TO STA. 1433+00		
FED. ROAD DIST. NO. 5	ILLINOIS	FED. AID PROJECT		

• SANGAMON AND CHRISTIAN

•NOTE: CONTRACTOR SHALL COORDINATE ALL EXISTING SIGNAGE WITH PROPOSED MAINTENANCE OF TRAFFIC ACTIVITIES

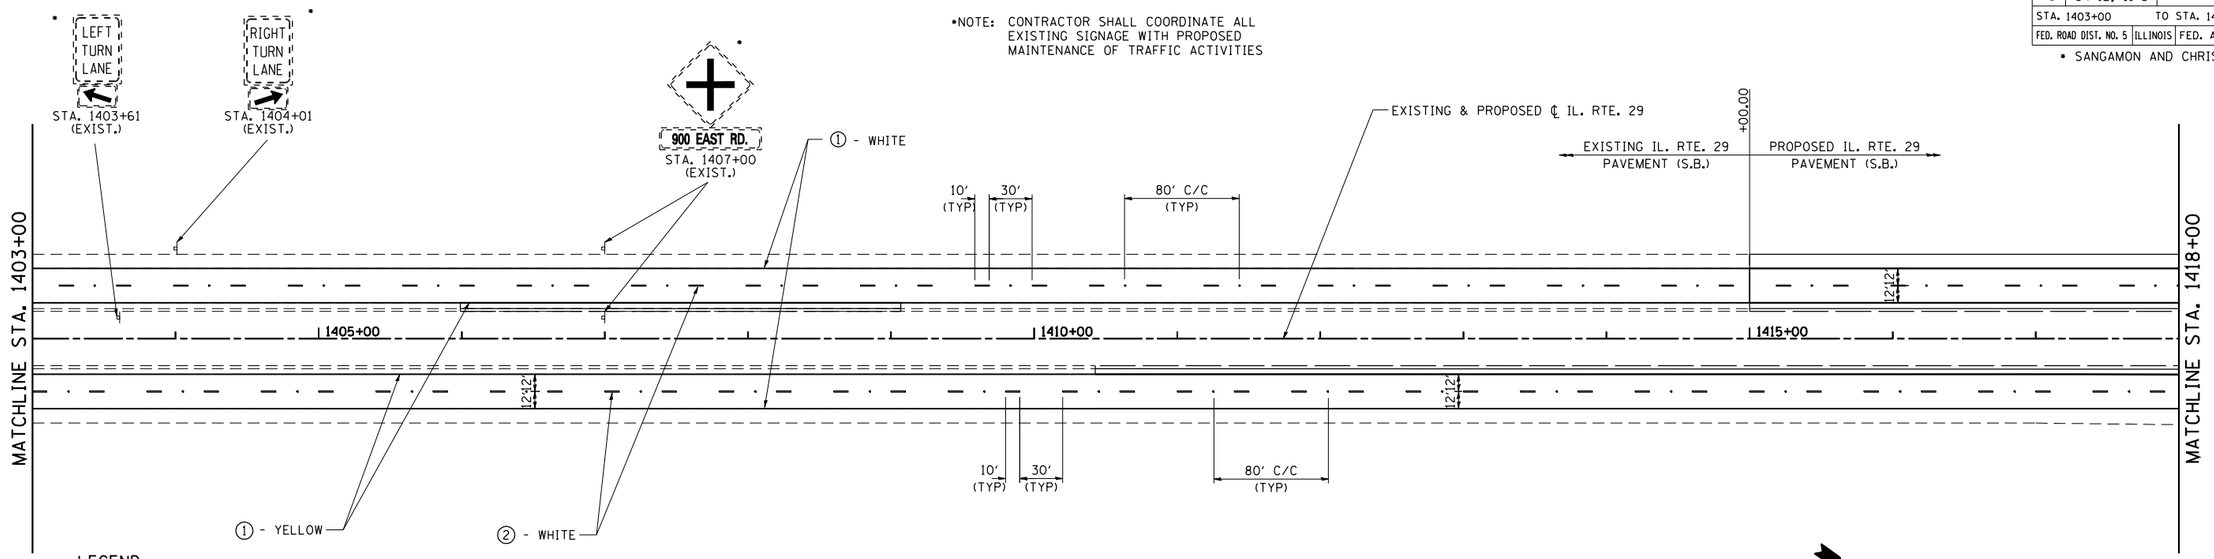

LEGEND

① GROOVED IN URETHANE PAVEMENT MARKING - LINE 5"
② PREFORMED PLASTIC PAVEMENT MARKING, TYPE B - INLAID - LINE 5"
③ PREFORMED PLASTIC PAVEMENT MARKING, TYPE B - INLAID - LINE 6"
④ PREFORMED PLASTIC PAVEMENT MARKING, TYPE B - INLAID - LINE 8"
⑤ PREFORMED PLASTIC PAVEMENT MARKING, TYPE B - INLAID - LINE 12"
⑥ PREFORMED PLASTIC PAVEMENT MARKING, TYPE B - INLAID - LINE 24"
⑦ PREFORMED PLASTIC PAVEMENT MARKING, TYPE B - INLAID - LETTERS & SYMBOLS

◁ RAISED REFLECTIVE PAVEMENT MARKER (ONE-WAY CRYSTAL)
◀ RAISED REFLECTIVE PAVEMENT MARKER (ONE-WAY AMBER)
◆ RAISED REFLECTIVE PAVEMENT MARKER (TWO-WAY AMBER)
PROPOSED SIGN PANEL AND POST
EXISTING SIGN PANEL AND POST

50' 0 50 100'
SCALE: 1" = 50'

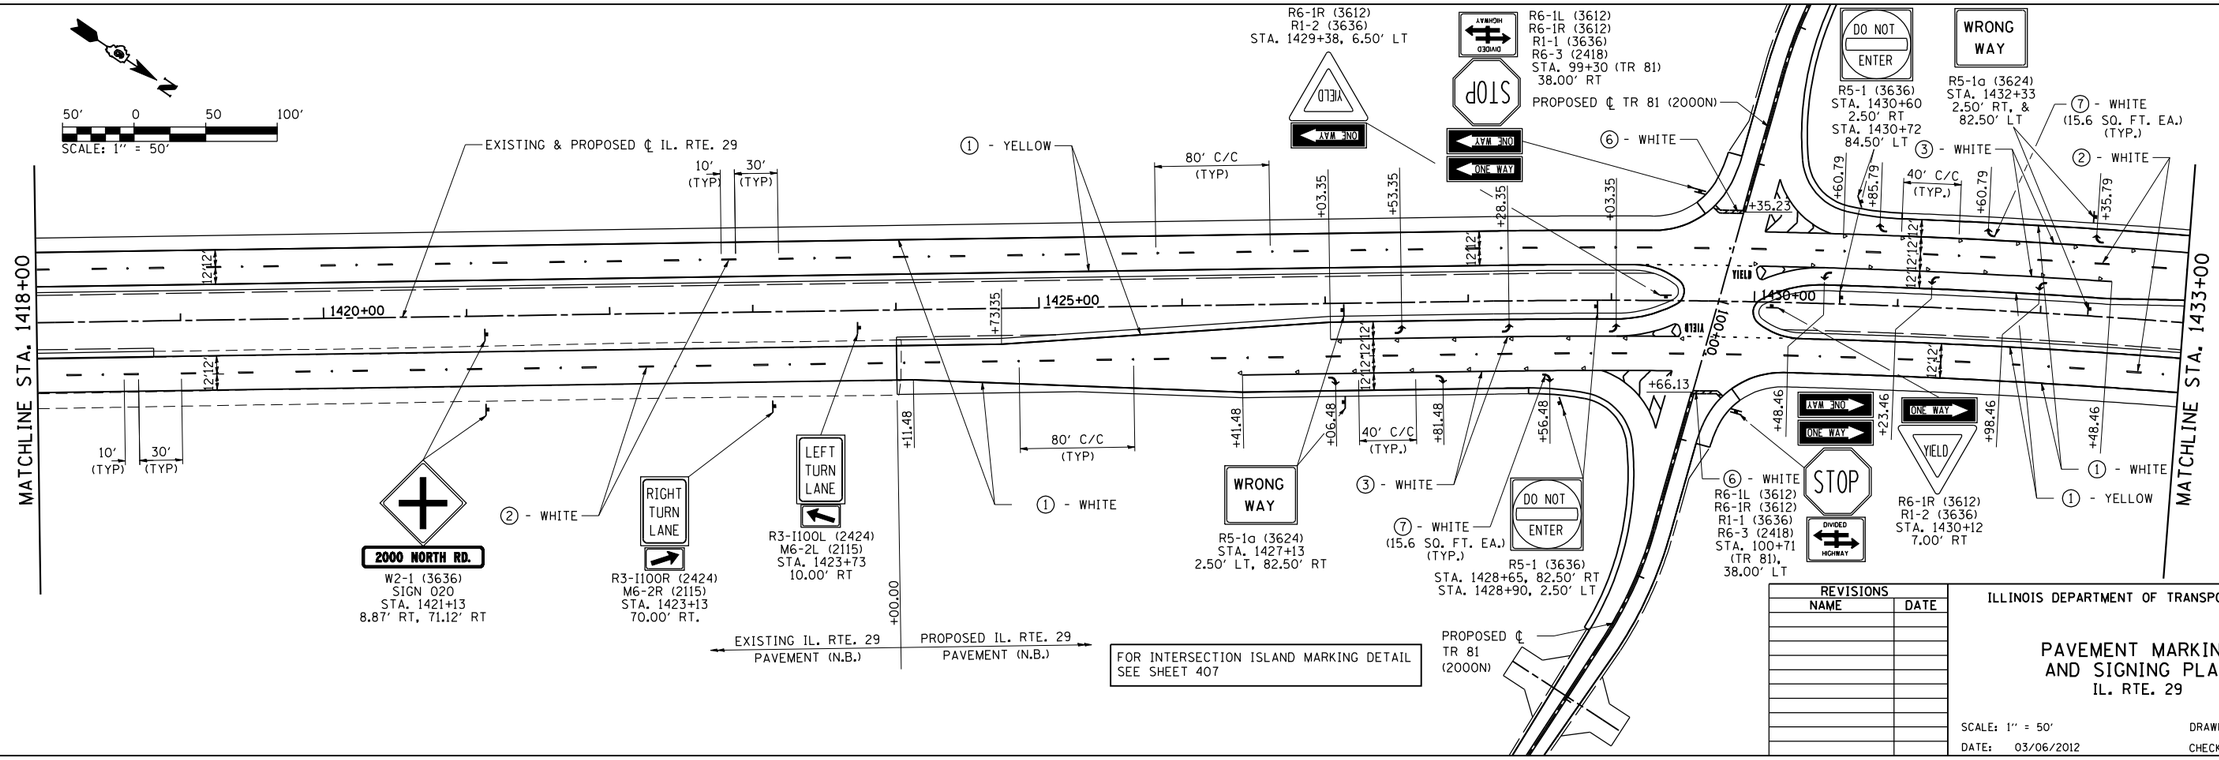

FOR INTERSECTION ISLAND MARKING DETAIL SEE SHEET 407

REVISIONS	
NAME	DATE

ILLINOIS DEPARTMENT OF TRANSPORTATION

PAVEMENT MARKING AND SIGNING PLAN
IL. RTE. 29

SCALE: 1" = 50' DRAWN BY: B.M.B.
DATE: 03/06/2012 CHECKED BY: J.M.M.

Default
L:\DOT\030660\draw\sheets\0672829-sht-PMK_003.dgn
3/6/2012

PAVEMENT MARKING AND SIGNING PLAN: IL. RTE. 29 – STA. 1403+00 TO STA. 1433+00