CONTRACT NO. 72829

F.A.P. RTE.	SECTION	COUNTY	TOTAL SHEETS	SHEET NO.
75	84-12; 11-3	•	729	418
STA. 38+00		TO STA. 68+00		
FED. ROAD DIST. NO. 5	ILLINOIS	FED. AID PROJECT		

• SANGAMON AND CHRISTIAN

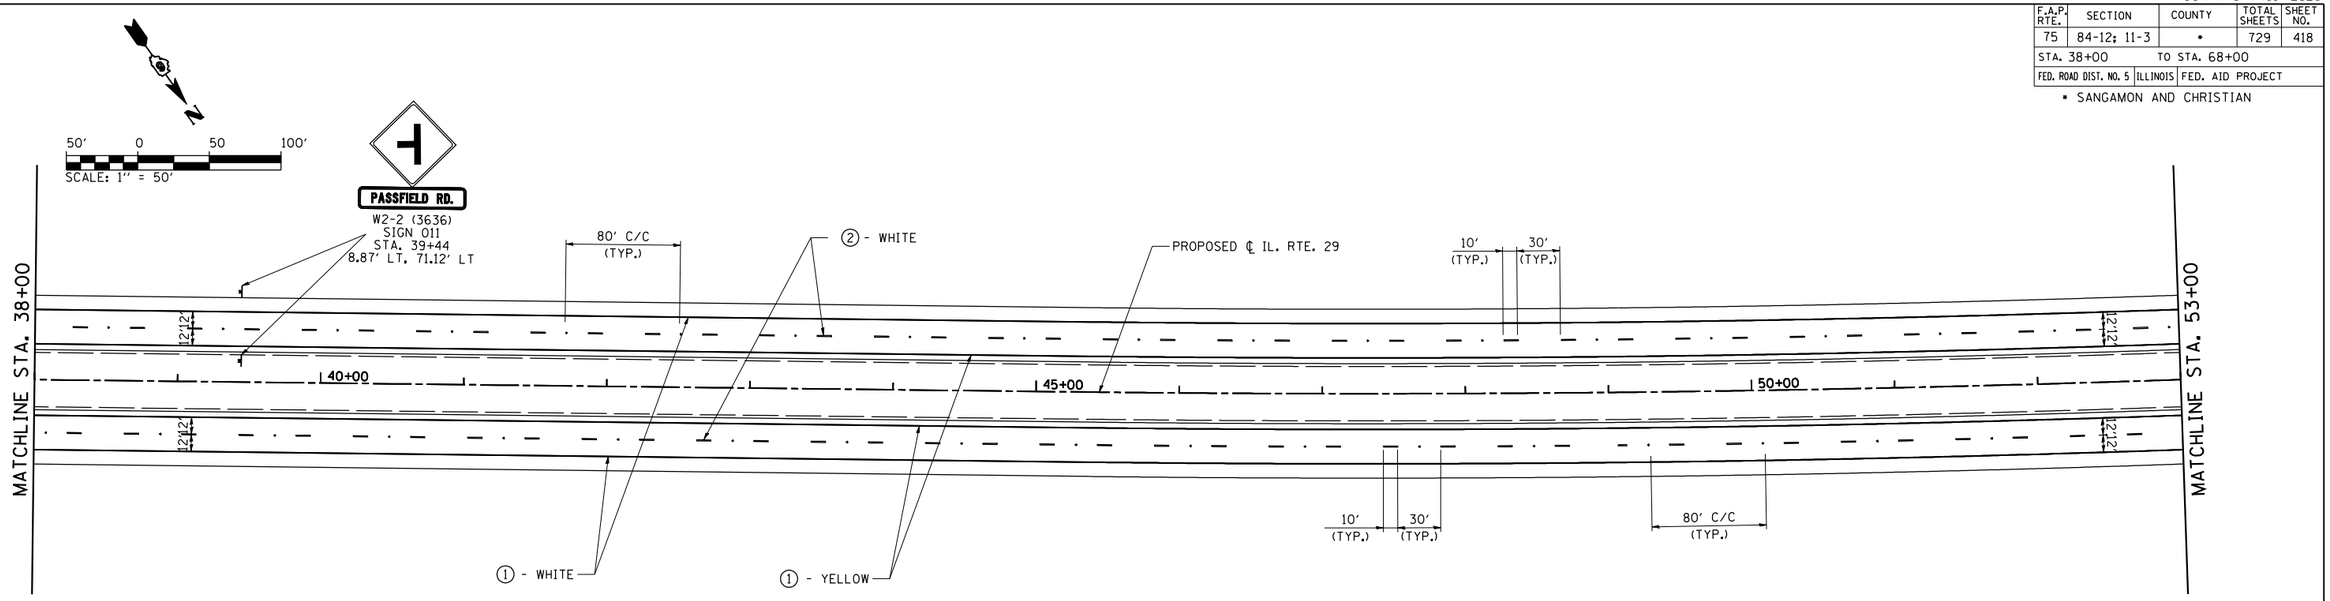

LEGEND

① GROOVED IN URETHANE PAVEMENT MARKING - LINE 5″
② PREFORMED PLASTIC PAVEMENT MARKING, TYPE B - INLAID - LINE 5″
③ PREFORMED PLASTIC PAVEMENT MARKING, TYPE B - INLAID - LINE 6″
④ PREFORMED PLASTIC PAVEMENT MARKING, TYPE B - INLAID - LINE 8″
⑤ PREFORMED PLASTIC PAVEMENT MARKING, TYPE B - INLAID - LINE 12″
⑥ PREFORMED PLASTIC PAVEMENT MARKING, TYPE B - INLAID - LINE 24″
⑦ PREFORMED PLASTIC PAVEMENT MARKING, TYPE B - INLAID - LETTERS & SYMBOLS

◂ RAISED REFLECTIVE PAVEMENT MARKER (ONE-WAY CRYSTAL)
◂ RAISED REFLECTIVE PAVEMENT MARKER (ONE-WAY AMBER)
◂▸ RAISED REFLECTIVE PAVEMENT MARKER (TWO-WAY AMBER)
PROPOSED SIGN PANEL AND POST
EXISTING SIGN PANEL AND POST

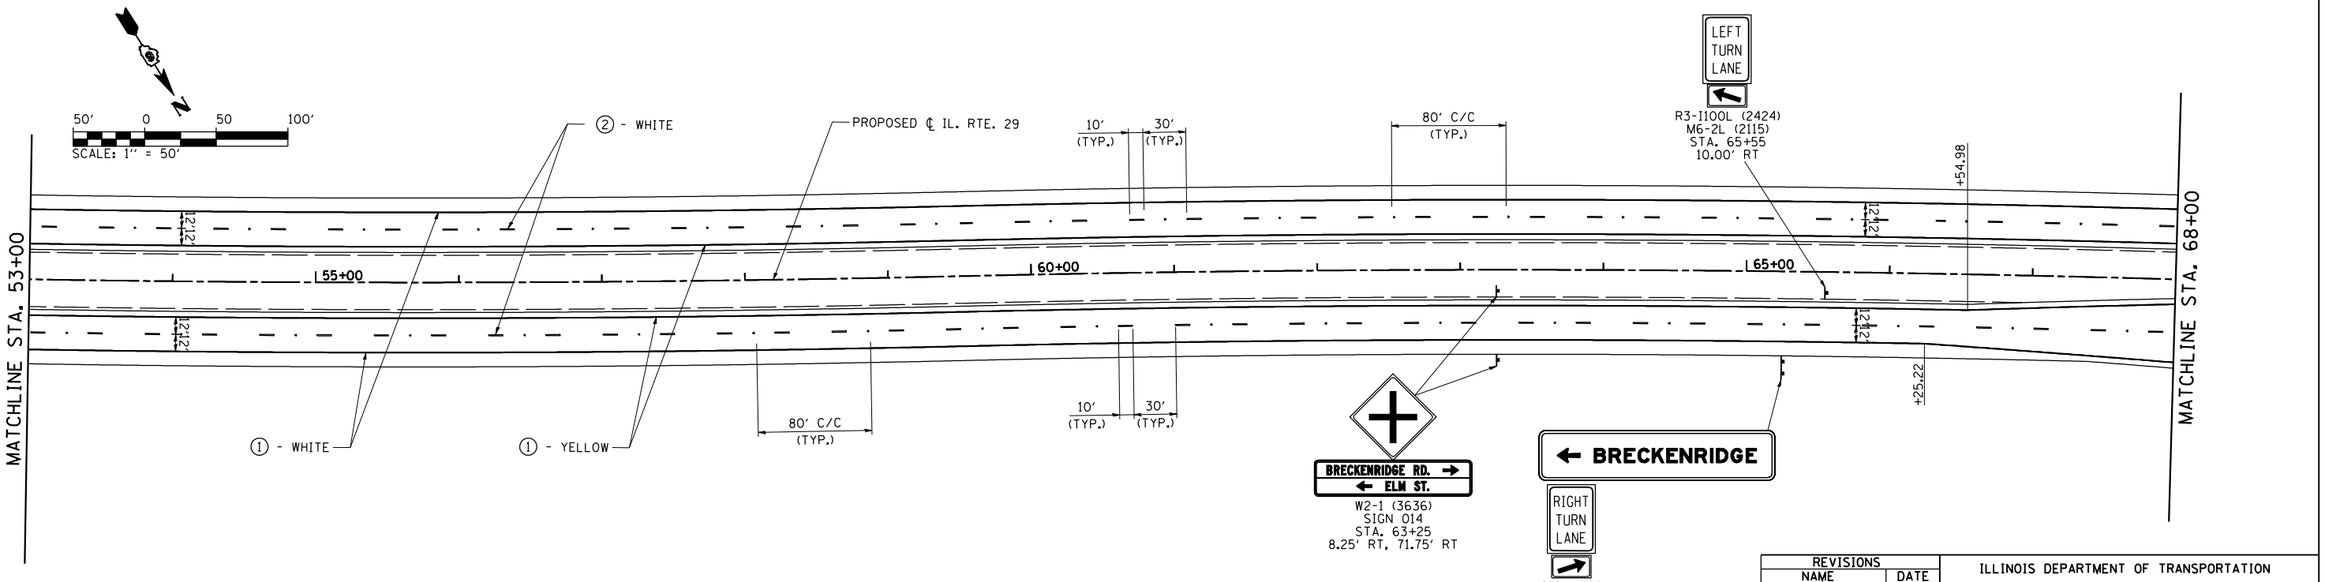

REVISIONS NAME	DATE

ILLINOIS DEPARTMENT OF TRANSPORTATION

PAVEMENT MARKING AND SIGNING PLAN
IL. RTE. 29

SCALE: 1″ = 50′ DRAWN BY: B.M.B.
DATE: 03/06/2012 CHECKED BY: J.M.M.

Default
L:\IDOT\030660\drawr\sheets\0672829-sht-PMK_013.dgn
3/16/2012

PAVEMENT MARKING AND SIGNING PLAN: IL. RTE. 29 – STA. 38+00 TO STA. 68+00