CONTRACT NO. 72829

F.A. RTE.	SECTION	COUNTY	TOTAL SHEETS	SHEET NO.
75	84-12; 11-3	*	729	426
STA. 195+00.00	TO STA. 206+50.00			
FED. ROAD DIST. NO. 5	ILLINOIS	FED. AID PROJECT		

* SANGAMON AND CHRISTIAN

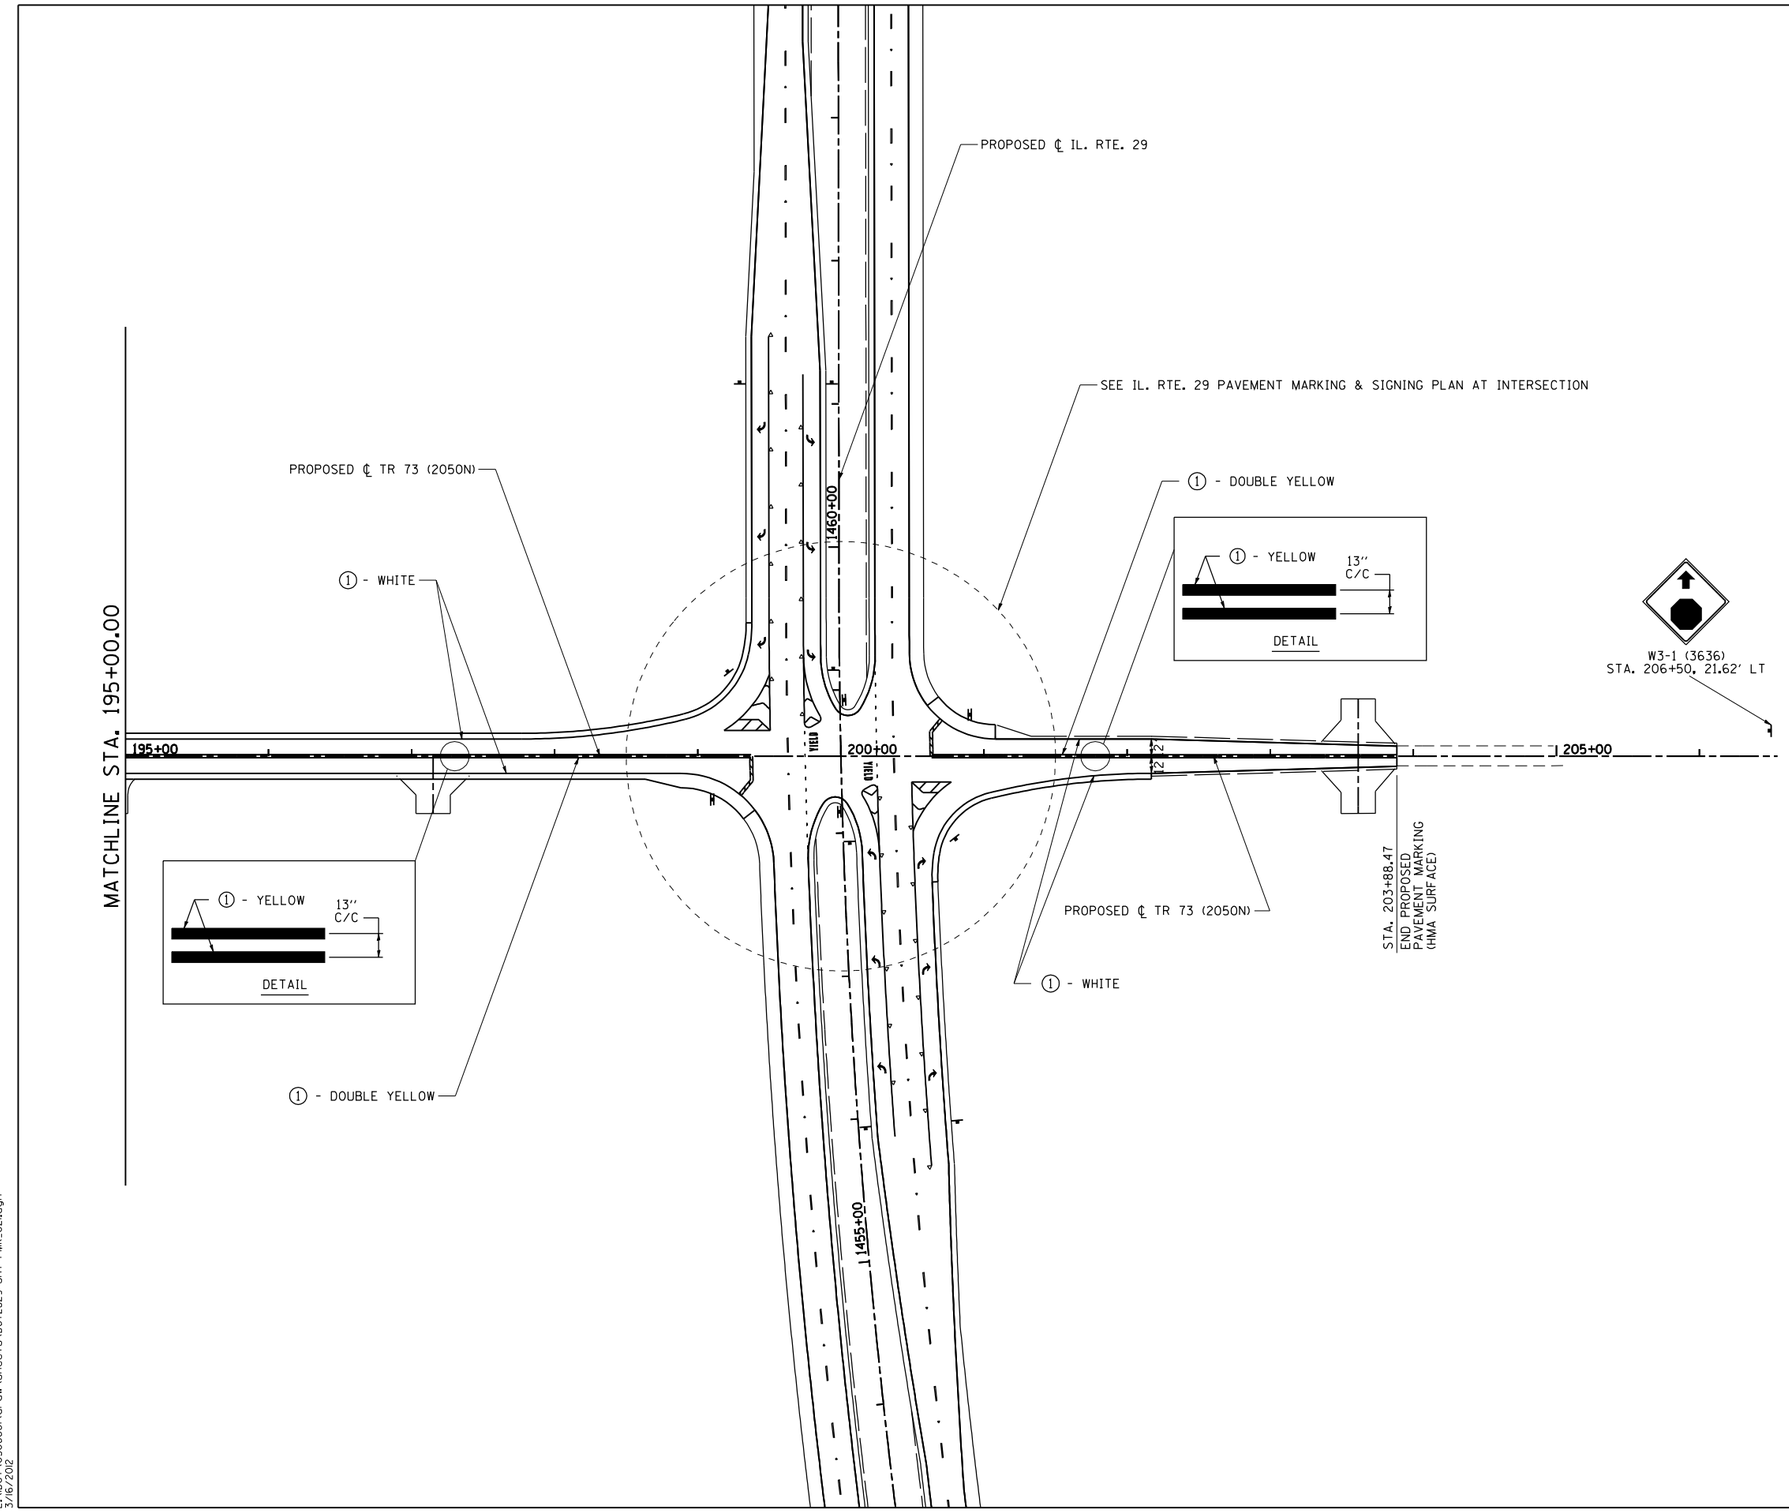

LEGEND

① GROOVED IN URETHANE PAVEMENT MARKING - LINE 5″
② PREFORMED PLASTIC PAVEMENT MARKING, TYPE B - INLAID - LINE 5″
③ PREFORMED PLASTIC PAVEMENT MARKING, TYPE B - INLAID - LINE 6″
④ PREFORMED PLASTIC PAVEMENT MARKING, TYPE B - INLAID - LINE 8″
⑤ PREFORMED PLASTIC PAVEMENT MARKING, TYPE B - INLAID - LINE 12″
⑥ PREFORMED PLASTIC PAVEMENT MARKING, TYPE B - INLAID - LINE 24″
⑦ PREFORMED PLASTIC PAVEMENT MARKING, TYPE B - INLAID - LETTERS & SYMBOLS
◦ RAISED REFLECTIVE PAVEMENT MARKER (ONE-WAY CRYSTAL)
◂ RAISED REFLECTIVE PAVEMENT MARKER (ONE-WAY AMBER)
◆ RAISED REFLECTIVE PAVEMENT MARKER (TWO-WAY AMBER)
PROPOSED SIGN PANEL AND POST
EXISTING SIGN PANEL AND POST

REVISIONS	
NAME	DATE

ILLINOIS DEPARTMENT OF TRANSPORTATION

PAVEMENT MARKING
AND SIGNING PLAN
TR 73 (2050 N)

SCALE: 1″ = 50′ DRAWN BY: B.M.B.
DATE: 03/06/2012 CHECKED BY: J.M.M.

Default
L:\IDOT\030660\drawings\sheets\0672829-sht-PMK_02.dgn
3/16/2012

PAVEMENT MARKING AND SIGNING PLAN: TR 73 (2050 N)