CONTRACT NO. 72829

F.A. RTE.	SECTION	COUNTY	TOTAL SHEETS	SHEET NO.
75	84-12; 11-3	*	729	439
STA. N/A		TO STA. N/A		
FED. ROAD DIST. NO. 5	ILLINOIS	FED. AID PROJECT		

* SANGAMON AND CHRISTIAN

SIGN DETAIL – 001
N.T.S.

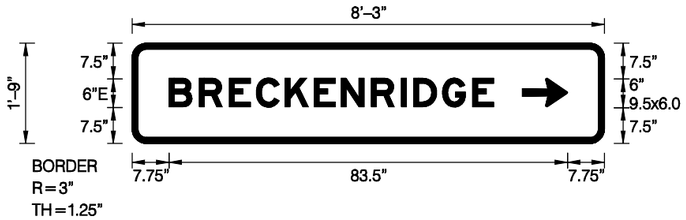

SIGN NUMBER	SIGN001	
WIDTH x HGHT.	8'–3" x 1'–9"	
BORDER WIDTH	1.25"	
CORNER RADIUS	3"	
MOUNTING	Ground	
BACKGROUND	TYPE:	Reflective
	COLOR:	Green
LEGEND/BORDER	TYPE:	Reflective
	COLOR:	White /Pure White

SYMBOL	X	Y	WID	HT
ARMED	81.8	7.5	9.5	6

Letter locations are panel edge to lower left corner

LETTER POSITIONS (X)																						LENGTH	SERIES-SIZE
B	R	E	C	K	E	N	R	I	D	G	E												E6
7.7	14.1	20.4	26	32.1	38.2	43.8	50.1	56.5	59	65.1	71.4											68.1	

SIGN DETAIL – 003
N.T.S.

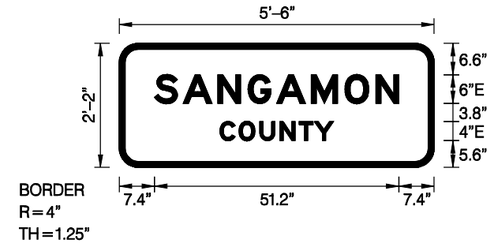

SIGN NUMBER	SIGN003	
WIDTH x HGHT.	5'–6" x 2'–2"	
BORDER WIDTH	1.25"	
CORNER RADIUS	4"	
MOUNTING	Ground	
BACKGROUND	TYPE:	Reflective
	COLOR:	Green
LEGEND/BORDER	TYPE:	Reflective
	COLOR:	White /Pure White

SYMBOL	X	Y	WID	HT

Letter locations are panel edge to lower left corner

LETTER POSITIONS (X)																						LENGTH	SERIES-SIZE
S	A	N	G	A	M	O	N																E6
7.4	13.4	20.7	27	33	40.3	47.3	53.8															51.2	
C	O	U	N	T	Y																		E4
21.1	25.1	29.5	33.7	37.7	40.9																	23.8	

SIGN DETAIL – 002
N.T.S.

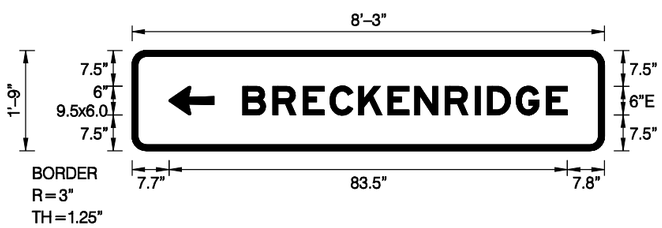

SIGN NUMBER	SIGN002	
WIDTH x HGHT.	8'–3" x 1'–9"	
BORDER WIDTH	1.25"	
CORNER RADIUS	3"	
MOUNTING	Ground	
BACKGROUND	TYPE:	Reflective
	COLOR:	Green
LEGEND/BORDER	TYPE:	Reflective
	COLOR:	White /Pure White

SYMBOL	X	Y	WID	HT
ARMED	7.7	7.5	9.5	6

Letter locations are panel edge to lower left corner

LETTER POSITIONS (X)																						LENGTH	SERIES-SIZE
B	R	E	C	K	E	N	R	I	D	G	E												E6
23.2	29.5	35.8	41.5	47.5	53.6	59.3	65.6	71.9	74.5	80.5	86.8											68.1	

SIGN DETAIL – 004
N.T.S.

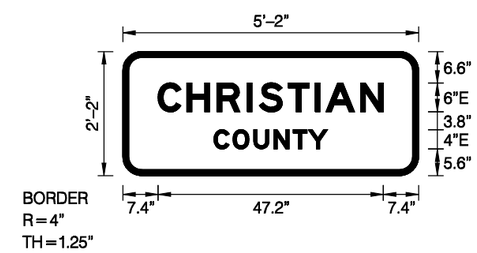

SIGN NUMBER	SIGN004	
WIDTH x HGHT.	5'–2" x 2'–2"	
BORDER WIDTH	1.25"	
CORNER RADIUS	4"	
MOUNTING	Ground	
BACKGROUND	TYPE:	Reflective
	COLOR:	Green
LEGEND/BORDER	TYPE:	Reflective
	COLOR:	White /Pure White

SYMBOL	X	Y	WID	HT

Letter locations are panel edge to lower left corner

LETTER POSITIONS (X)																						LENGTH	SERIES-SIZE
C	H	R	I	S	T	I	A	N															E6
7.4	13.4	19.7	26.1	28.6	34.7	40.3	42.6	49.8														47.2	
C	O	U	N	T	Y																		E4
19.1	23.1	27.5	31.7	35.7	38.9																	23.8	

REVISIONS	
NAME	DATE

ILLINOIS DEPARTMENT OF TRANSPORTATION

SIGN DETAILS

SCALE: N.T.S. DRAWN BY: IDOT D-6

DATE: 03/06/2012 CHECKED BY: J.M.M.

Default
L:\IDOT\030660\drawings\sheets\0672829-sht-Sign_Det001.dgn
3/16/2012