CONTRACT NO. 72829

F.A.P. RTE.	SECTION	COUNTY	TOTAL SHEETS	SHEET NO.
75	84-12; 11-3	*	729	451
STA. N/A		TO STA. N/A		
FED. ROAD DIST. NO. 5	ILLINOIS	FED. AID PROJECT		

* SANGAMON AND CHRISTIAN

NOTE:
ALL EXISTING TEMPORARY STEEL POLES, METAL SCREW IN FOUNDATIONS AND LUMINAIRES FOR THOSE STEEL POLES AND THE LUMINAIRES ON THE TEMPORARY WOOD POLES ARE REMAIN THE PROPERTY OF IDOT AND ARE TO BE STORED AT A LOCATION AS DIRECTED BY THE ENGINEER ALONG WITH ANY OTHER ITEMS AS DEEMED SALVAGABLE AS DETERMINED BY THE ENGINEER.

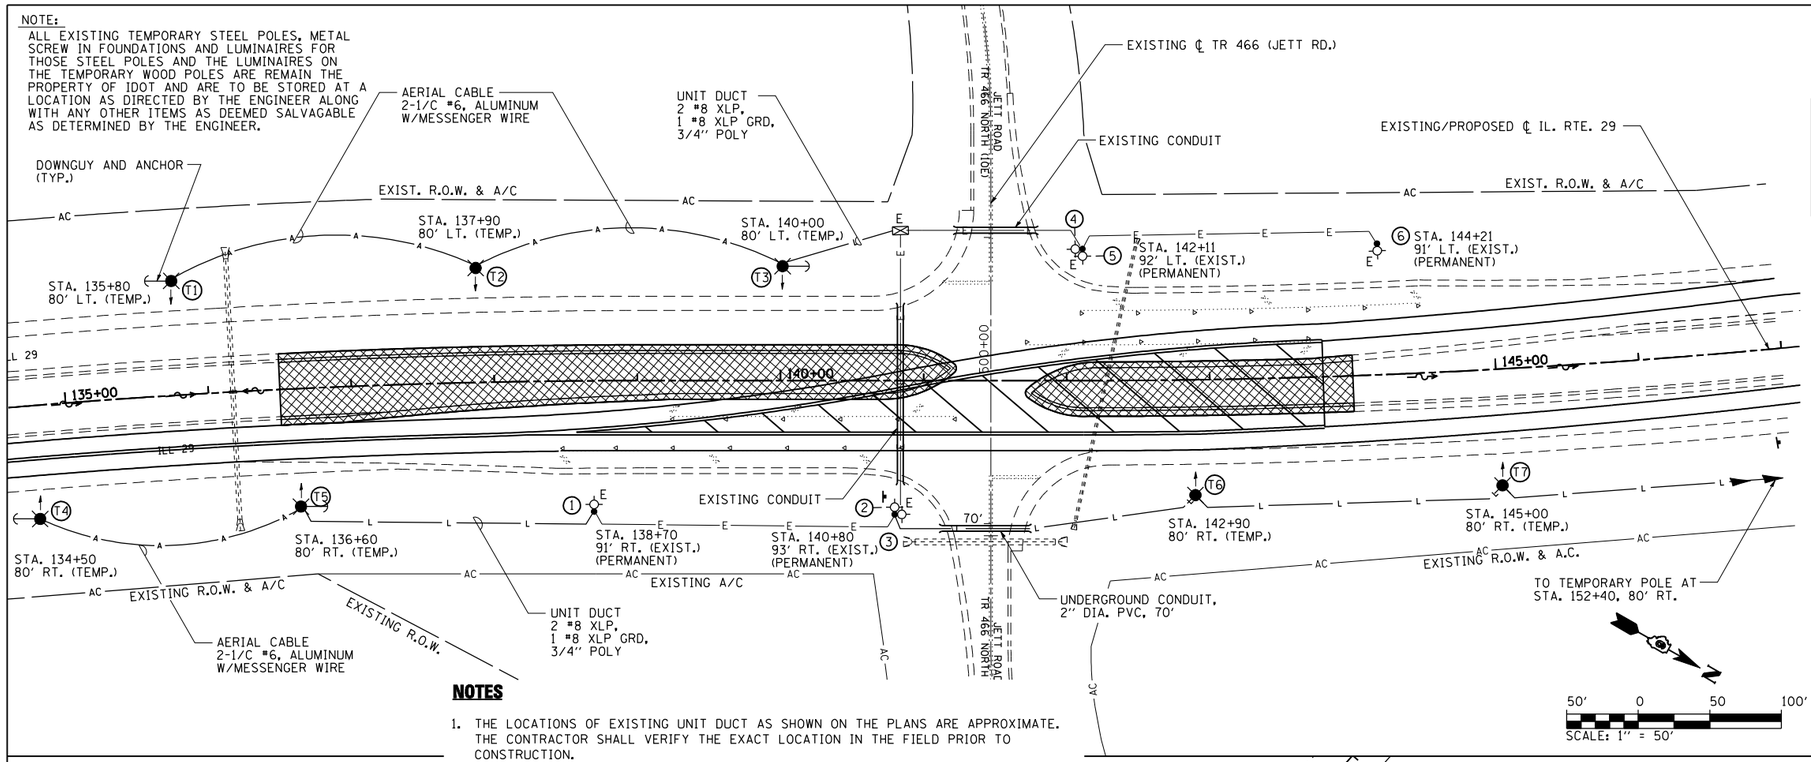

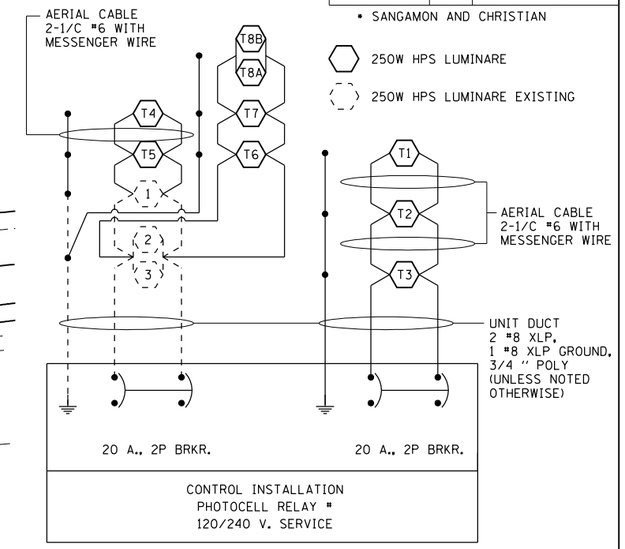

NOTES

1. THE LOCATIONS OF EXISTING UNIT DUCT AS SHOWN ON THE PLANS ARE APPROXIMATE. THE CONTRACTOR SHALL VERIFY THE EXACT LOCATION IN THE FIELD PRIOR TO CONSTRUCTION.
2. TEMPORARY WOOD POLES SHALL BE TALLER AS NEEDED TO MAINTAIN REQUIRED GROUND CLEARANCE OF AERIAL CABLES AND 42 FEET MOUNTING HEIGHT.
3. TEMPORARY WOOD POLES SHALL BE SETBACK MIN. 30 FEET FROM EDGE OF PAVEMENT OR 4 FOOT BEHIND THE GUARDRAIL OR BARRIER.
4. THIS TEMPORARY LIGHTING INSTALLATION WILL BE USED FOR ALL TRAFFIC STAGING AT THIS LOCATION.

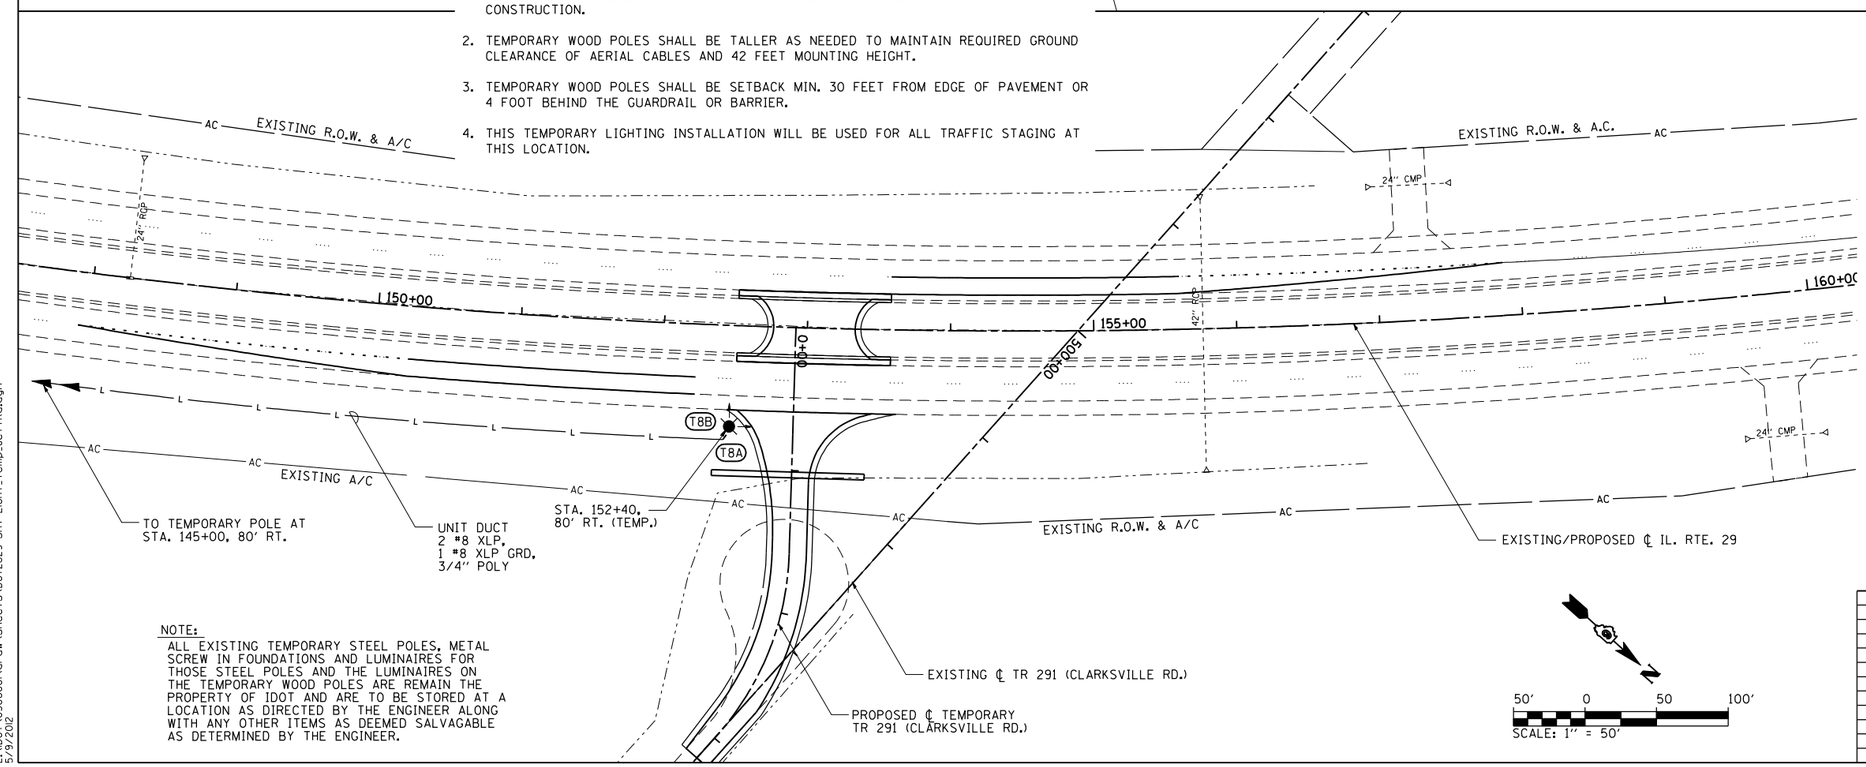

LEGEND

—— L ——	UNIT DUCT, SIZE AS NOTED
═══	UNDERGROUND CONDUIT, 2" DIA. PVC
E	EXISTING 250W. HPS, MULTI-MOUNT LUMINAIRE, 45' MH STEEL POLE
E	EXISTING TWIN-250W., HPS, MULTI-MOUNT LUMINAIRE, 45' MH, STEEL POLE
E	EXISTING LIGHTING CONTROLLER PHOTOCELL RELAY
—— A ——	AERIAL CABLE, 2 1/C #6, WITH MESSENGER WIRE
—— E ——	EXISTING UNIT DUCT
	TEMPORARY LIGHTING UNIT, 50' WOOD POLE, CLASS 3 WITH SINGLE OR DOUBLE 250W HPS MULTIMOUNT LUMINARE, 42' MOUNTING HEIGHT, ARROW INDICATES LUMINARE AIMING DIRECTION

NOTE:
ALL EXISTING TEMPORARY STEEL POLES, METAL SCREW IN FOUNDATIONS AND LUMINAIRES FOR THOSE STEEL POLES AND THE LUMINAIRES ON THE TEMPORARY WOOD POLES ARE REMAIN THE PROPERTY OF IDOT AND ARE TO BE STORED AT A LOCATION AS DIRECTED BY THE ENGINEER ALONG WITH ANY OTHER ITEMS AS DEEMED SALVAGABLE AS DETERMINED BY THE ENGINEER.

REVISIONS	
NAME	DATE

ILLINOIS DEPARTMENT OF TRANSPORTATION

TEMPORARY LIGHTING PLAN

ILLINOIS RTE. 29 & TR 466 (JETT RD.)
ILLINOIS RTE. 29 & TR 291 (CLARKSVILLE RD.)

SCALE: B.J.D. DRAWN BY: IDOT
DATE: 03/06/2012 CHECKED BY: J.M.M.

Default
L:\IDOT\030660\draw\sheets\0672829-sht-LIGHT_Temp_JettRd.dgn
5/9/2012

TEMPORARY LIGHTING PLAN: IL RTE. 29