CONTRACT NO. 72829

F.A. RTE.	SECTION	COUNTY	TOTAL SHEETS	SHEET NO.
75	84-12; 11-3	•	729	490
STA. 1619+70.00	TO STA. 1627+35.00			
FED. ROAD DIST. NO. 5	ILLINOIS	FED. AID PROJECT		

• SANGAMON AND CHRISTIAN

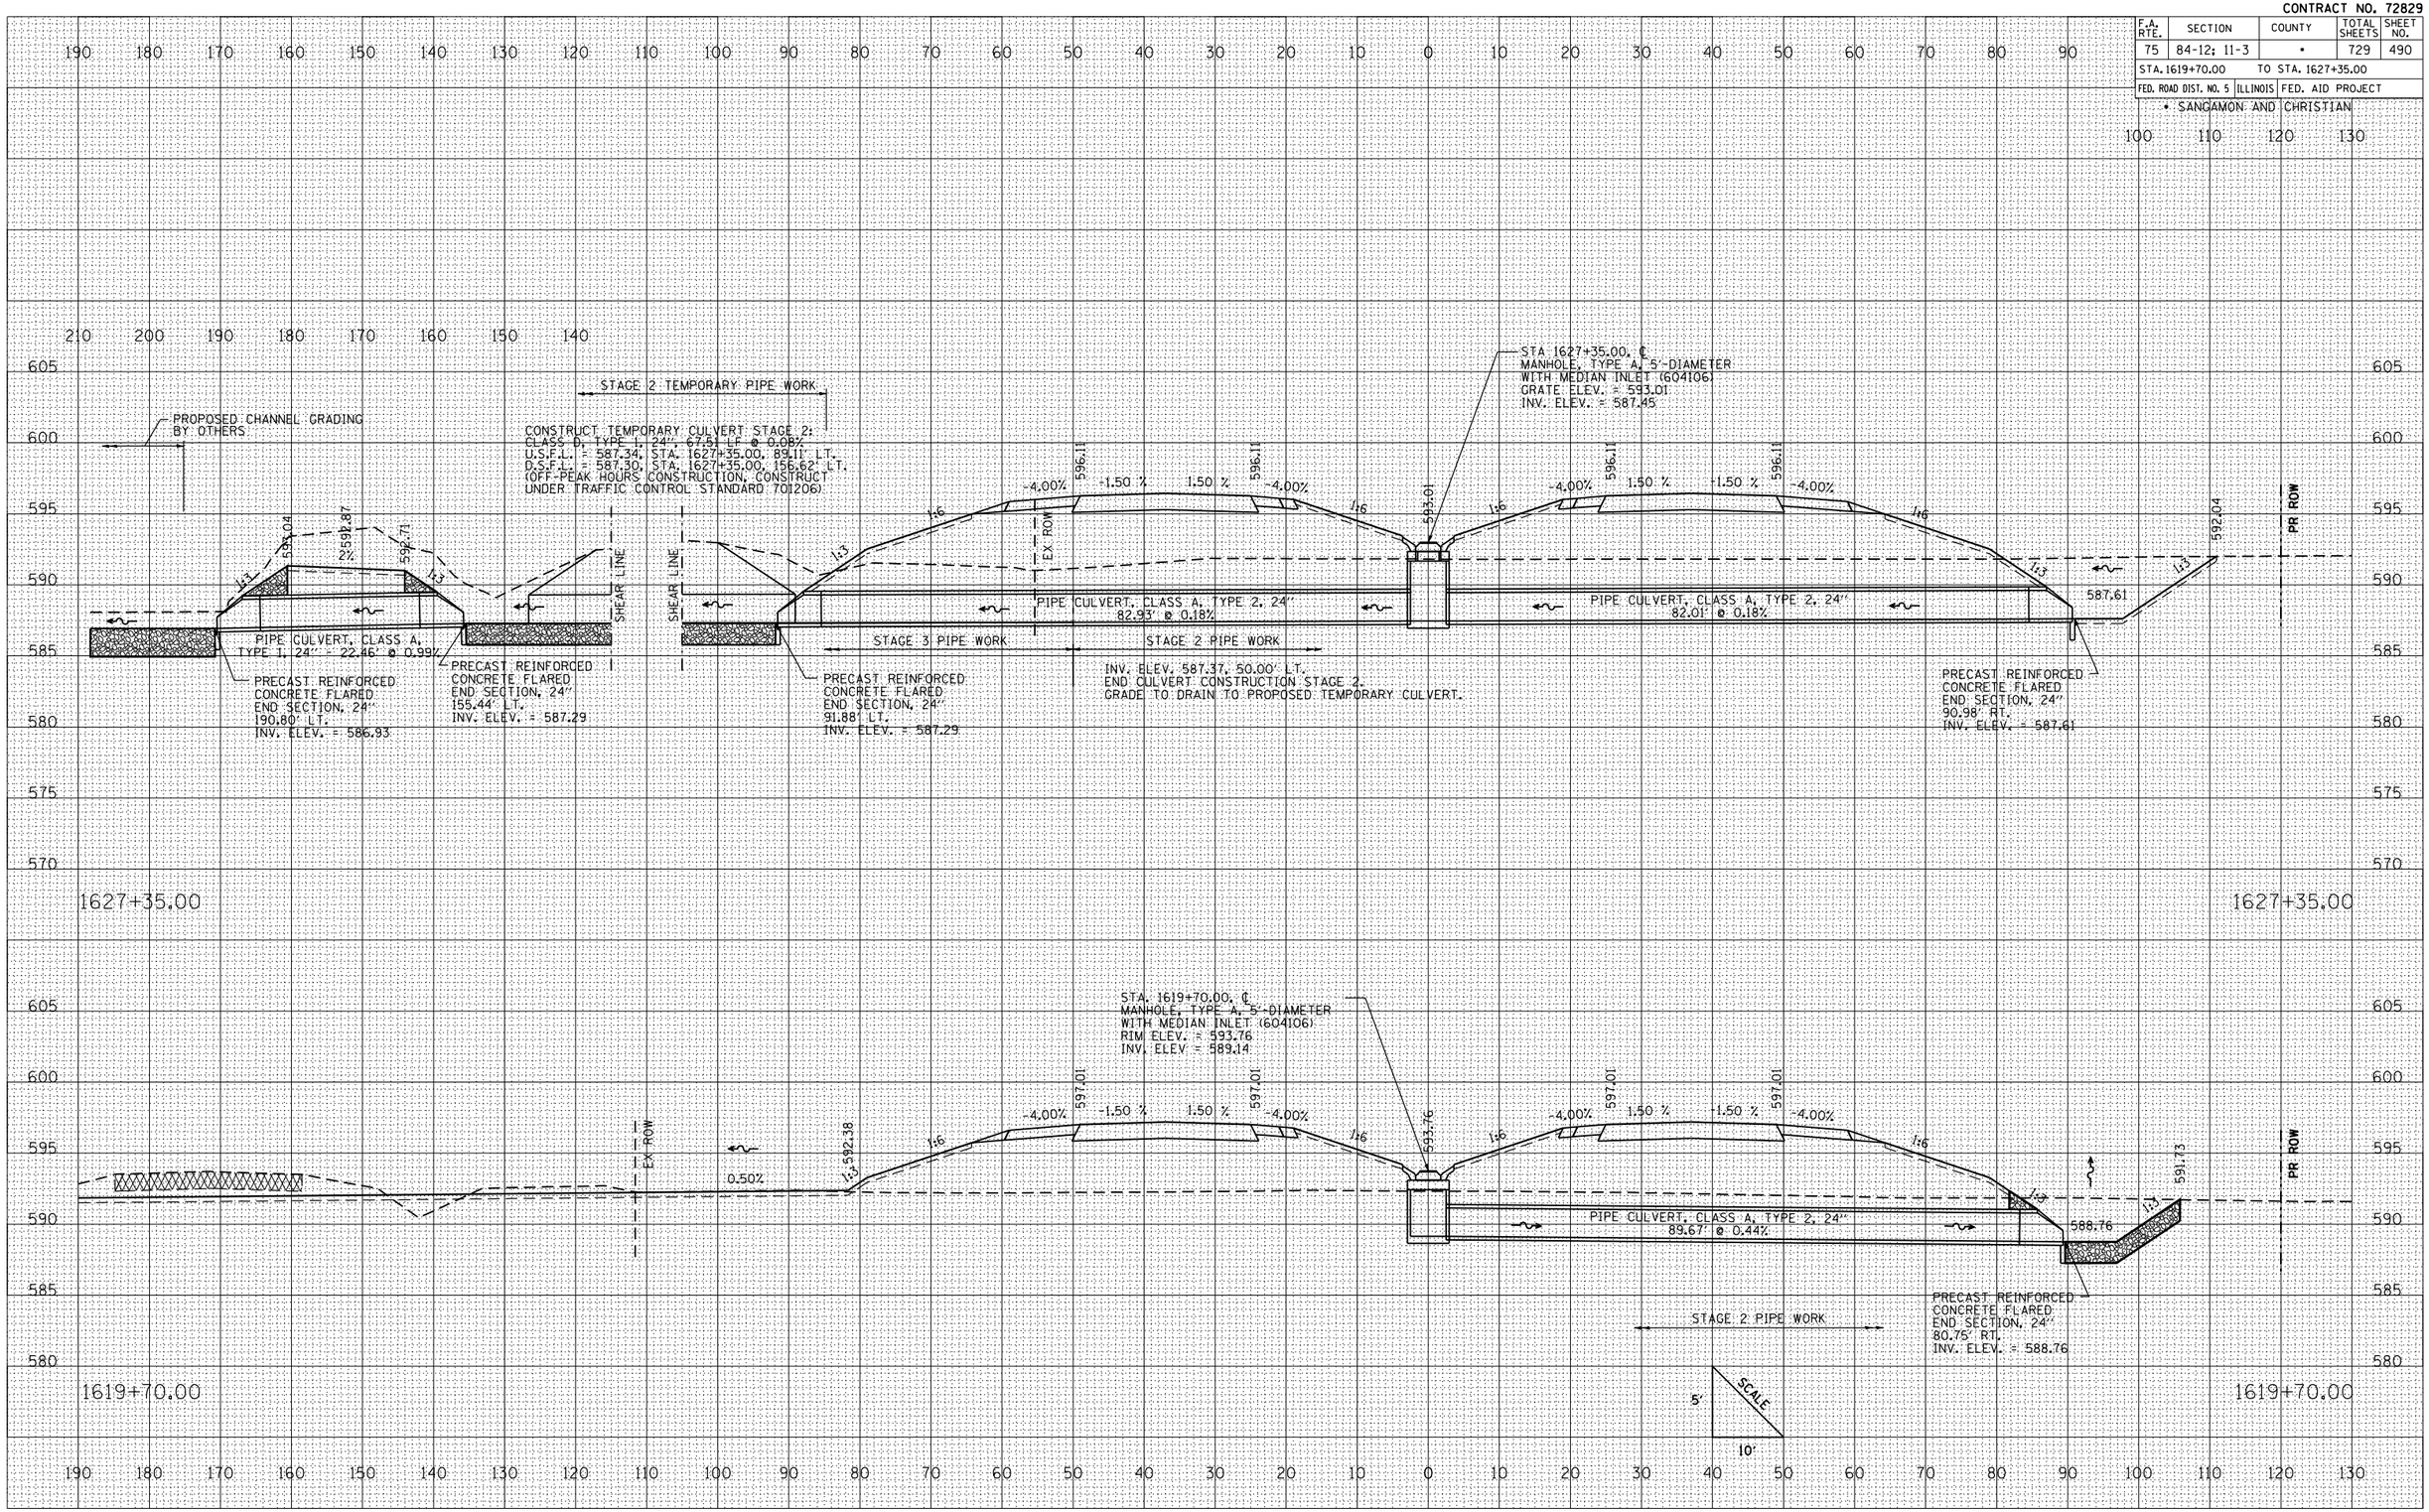

CULVERT PROFILES: IL. RTE. 29 – STA. 1619+70.00 TO STA. 1627+35.00

FINAL SURVEY | NOTE BOOK | NO. | SURVEYED | PLOTTED | TEMPLATE | AREAS | AREAS CHECKED | BY | DATE

ORIGINAL SURVEY | NO. | SURVEYED | PLOTTED | TEMPLATE | AREAS | AREAS CHECKED | BY | DATE

PLOT DATE = 4/24/2012
FILE NAME = L:\IDOT\0306601\draw\sheets\0672829\pfculvert.dgn
PLOT SCALE = 21.1765 ' / IN.
REFERENCE = REF