CONTRACT NO. 72829

F.A. RTE.	SECTION	COUNTY	TOTAL SHEETS	SHEET NO.
75	84-12; 11-3	•	729	494
STA. 26+00.00		TO STA. 37+15.00		
FED. ROAD DIST. NO. 5	ILLINOIS	FED. AID PROJECT		

• SANGAMON AND CHRISTIAN

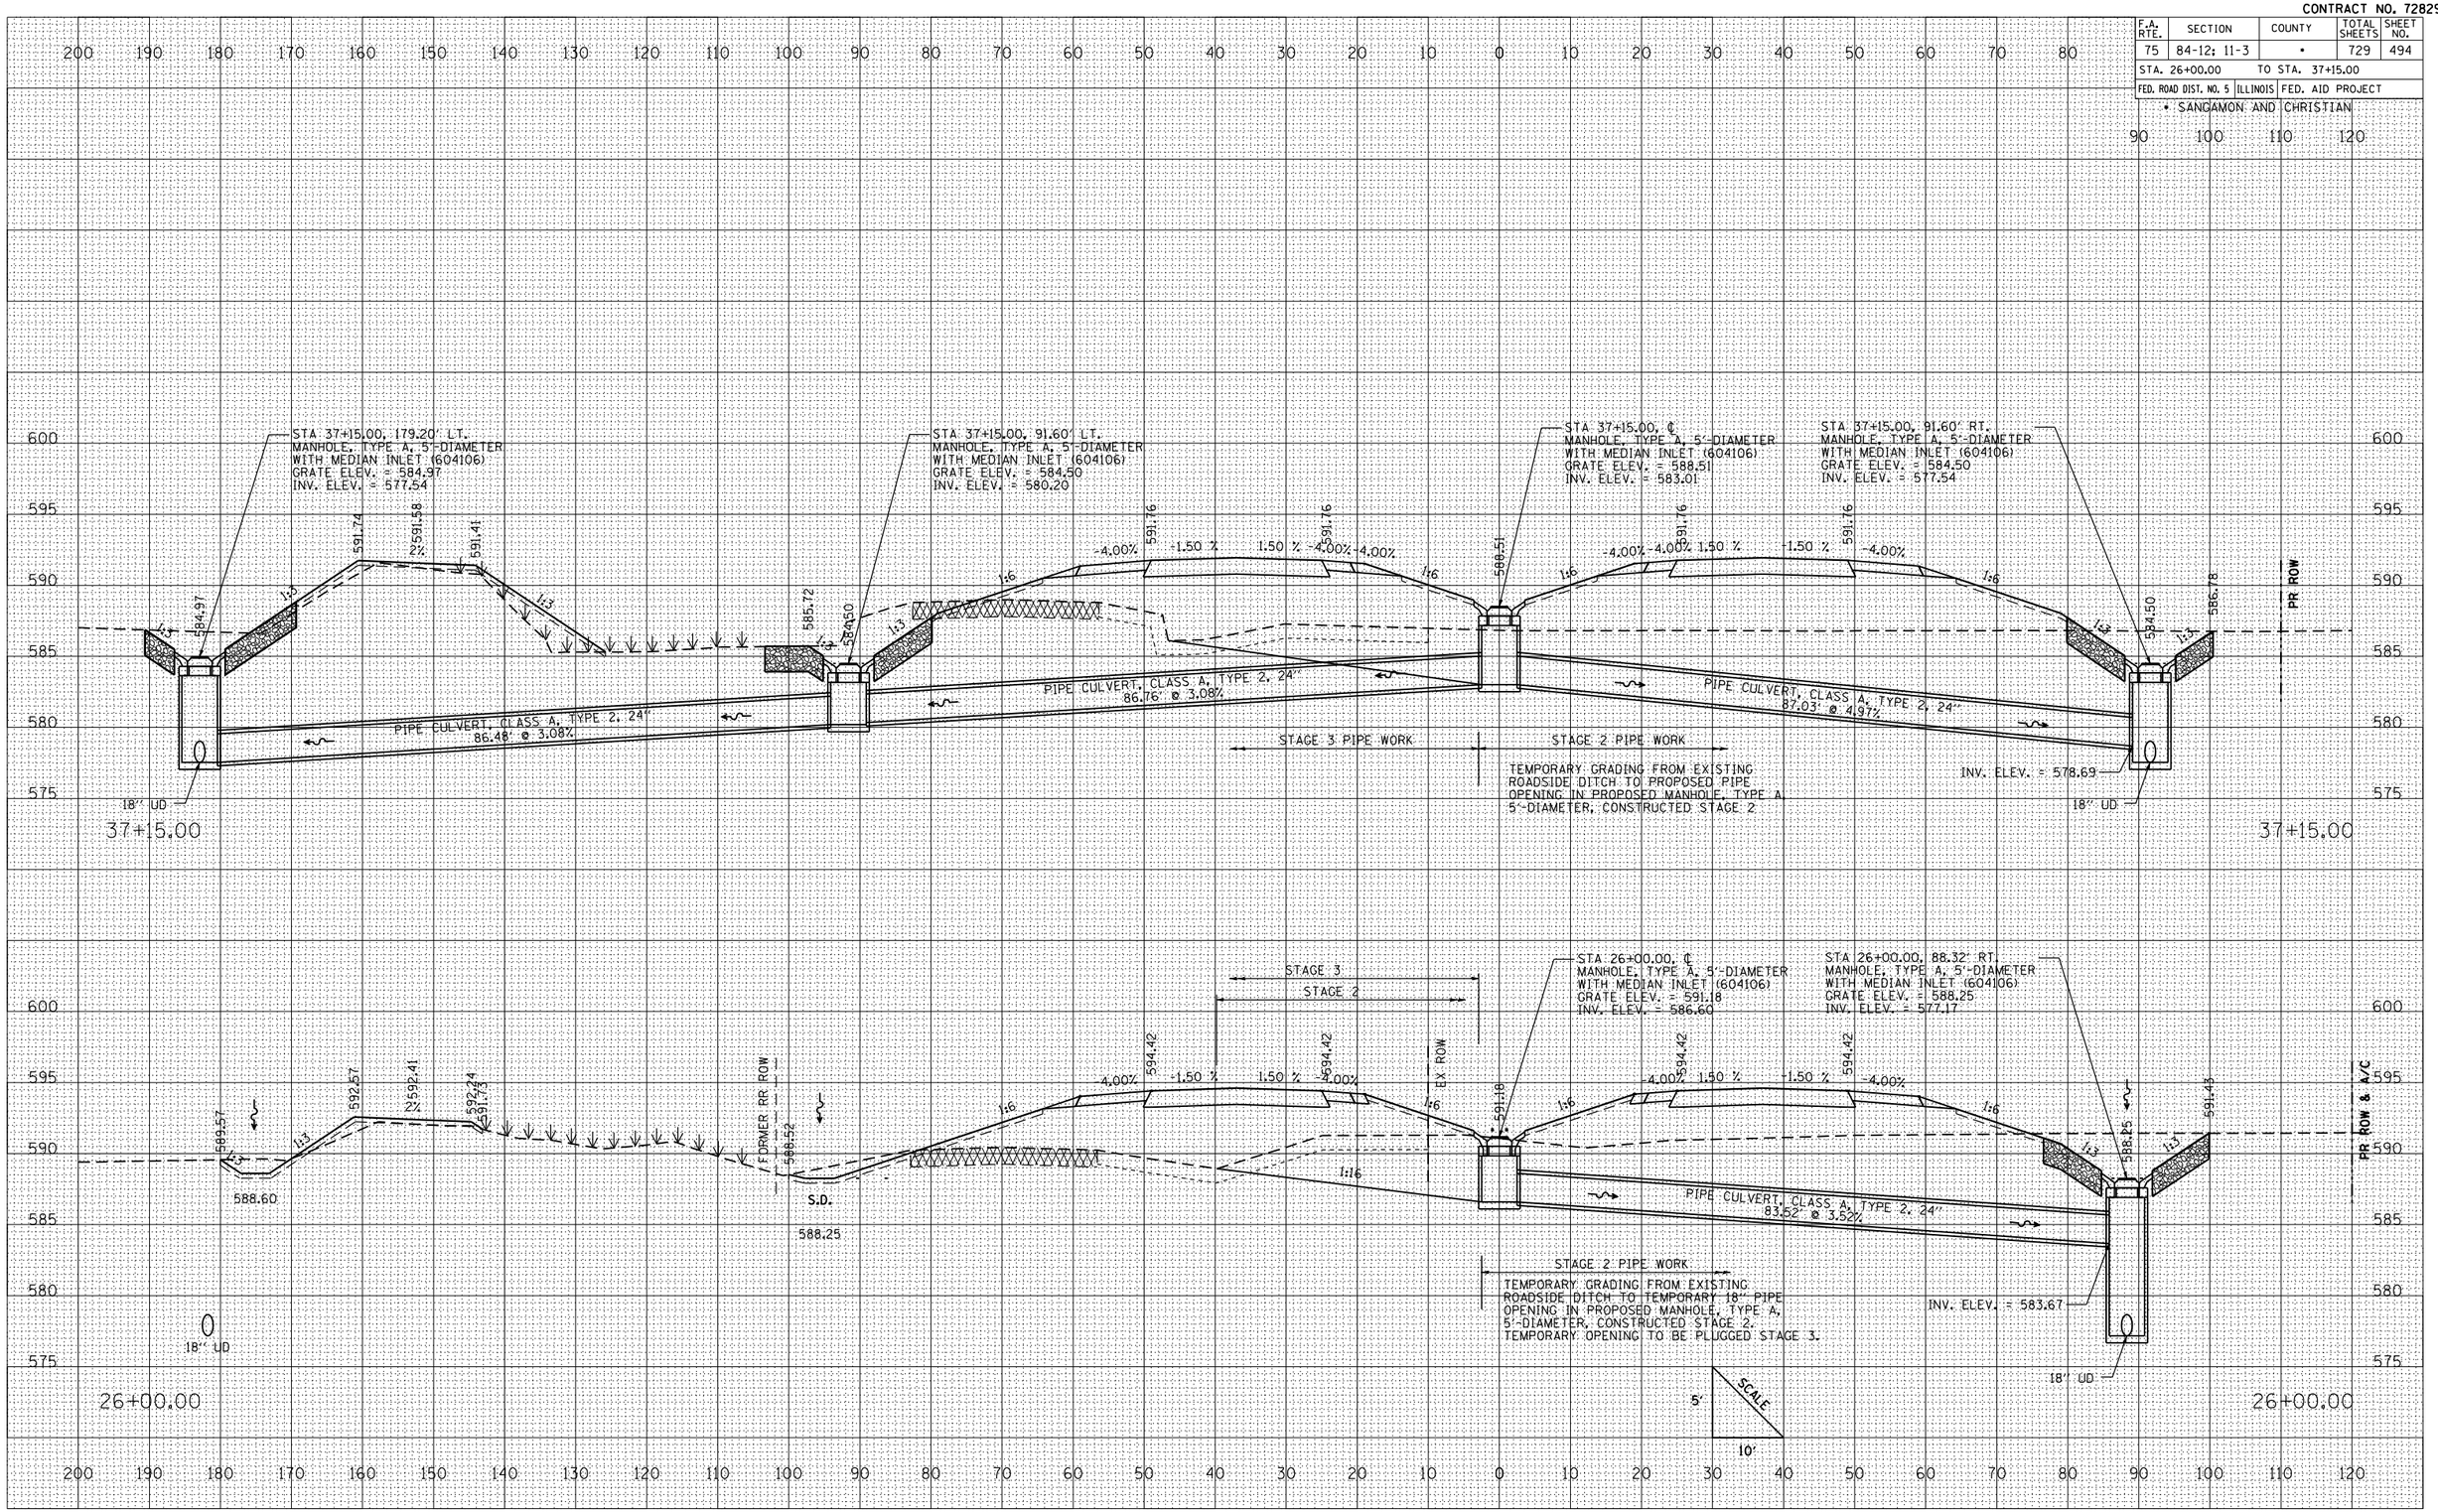

CULVERT PROFILES: IL. RTE. 29 – STA. 26+00.00 TO STA. 37+15.00

FINAL SURVEY	BY	DATE
SURVEYED		
PLOTTED		
TABULATED		
NOTE BOOK		
AREAS CHECKED		
NO.		

ORIGINAL SURVEY	BY	DATE
SURVEYED		
PLOTTED		
TABULATED		
NOTE BOOK		
AREAS CHECKED		
NO.		

PLOT DATE = 3/16/2012
FILE NAME = L:\IDOT\8306580\dgn\sheets\0672829pfsheet01culver.dgn
PLOT SCALE = 21.765 ' / IN.
REFERENCE = REF