CONTRACT NO. 72829

F.A. RTE.	SECTION	COUNTY	TOTAL SHEETS	SHEET NO.
75	84-12; 11-3	•	729	509
STA. 1410+00.00	TO STA. 1412+25.10			
FED. ROAD DIST. NO. 5	ILLINOIS	FED. AID PROJECT		

• SANGAMON AND CHRISTIAN

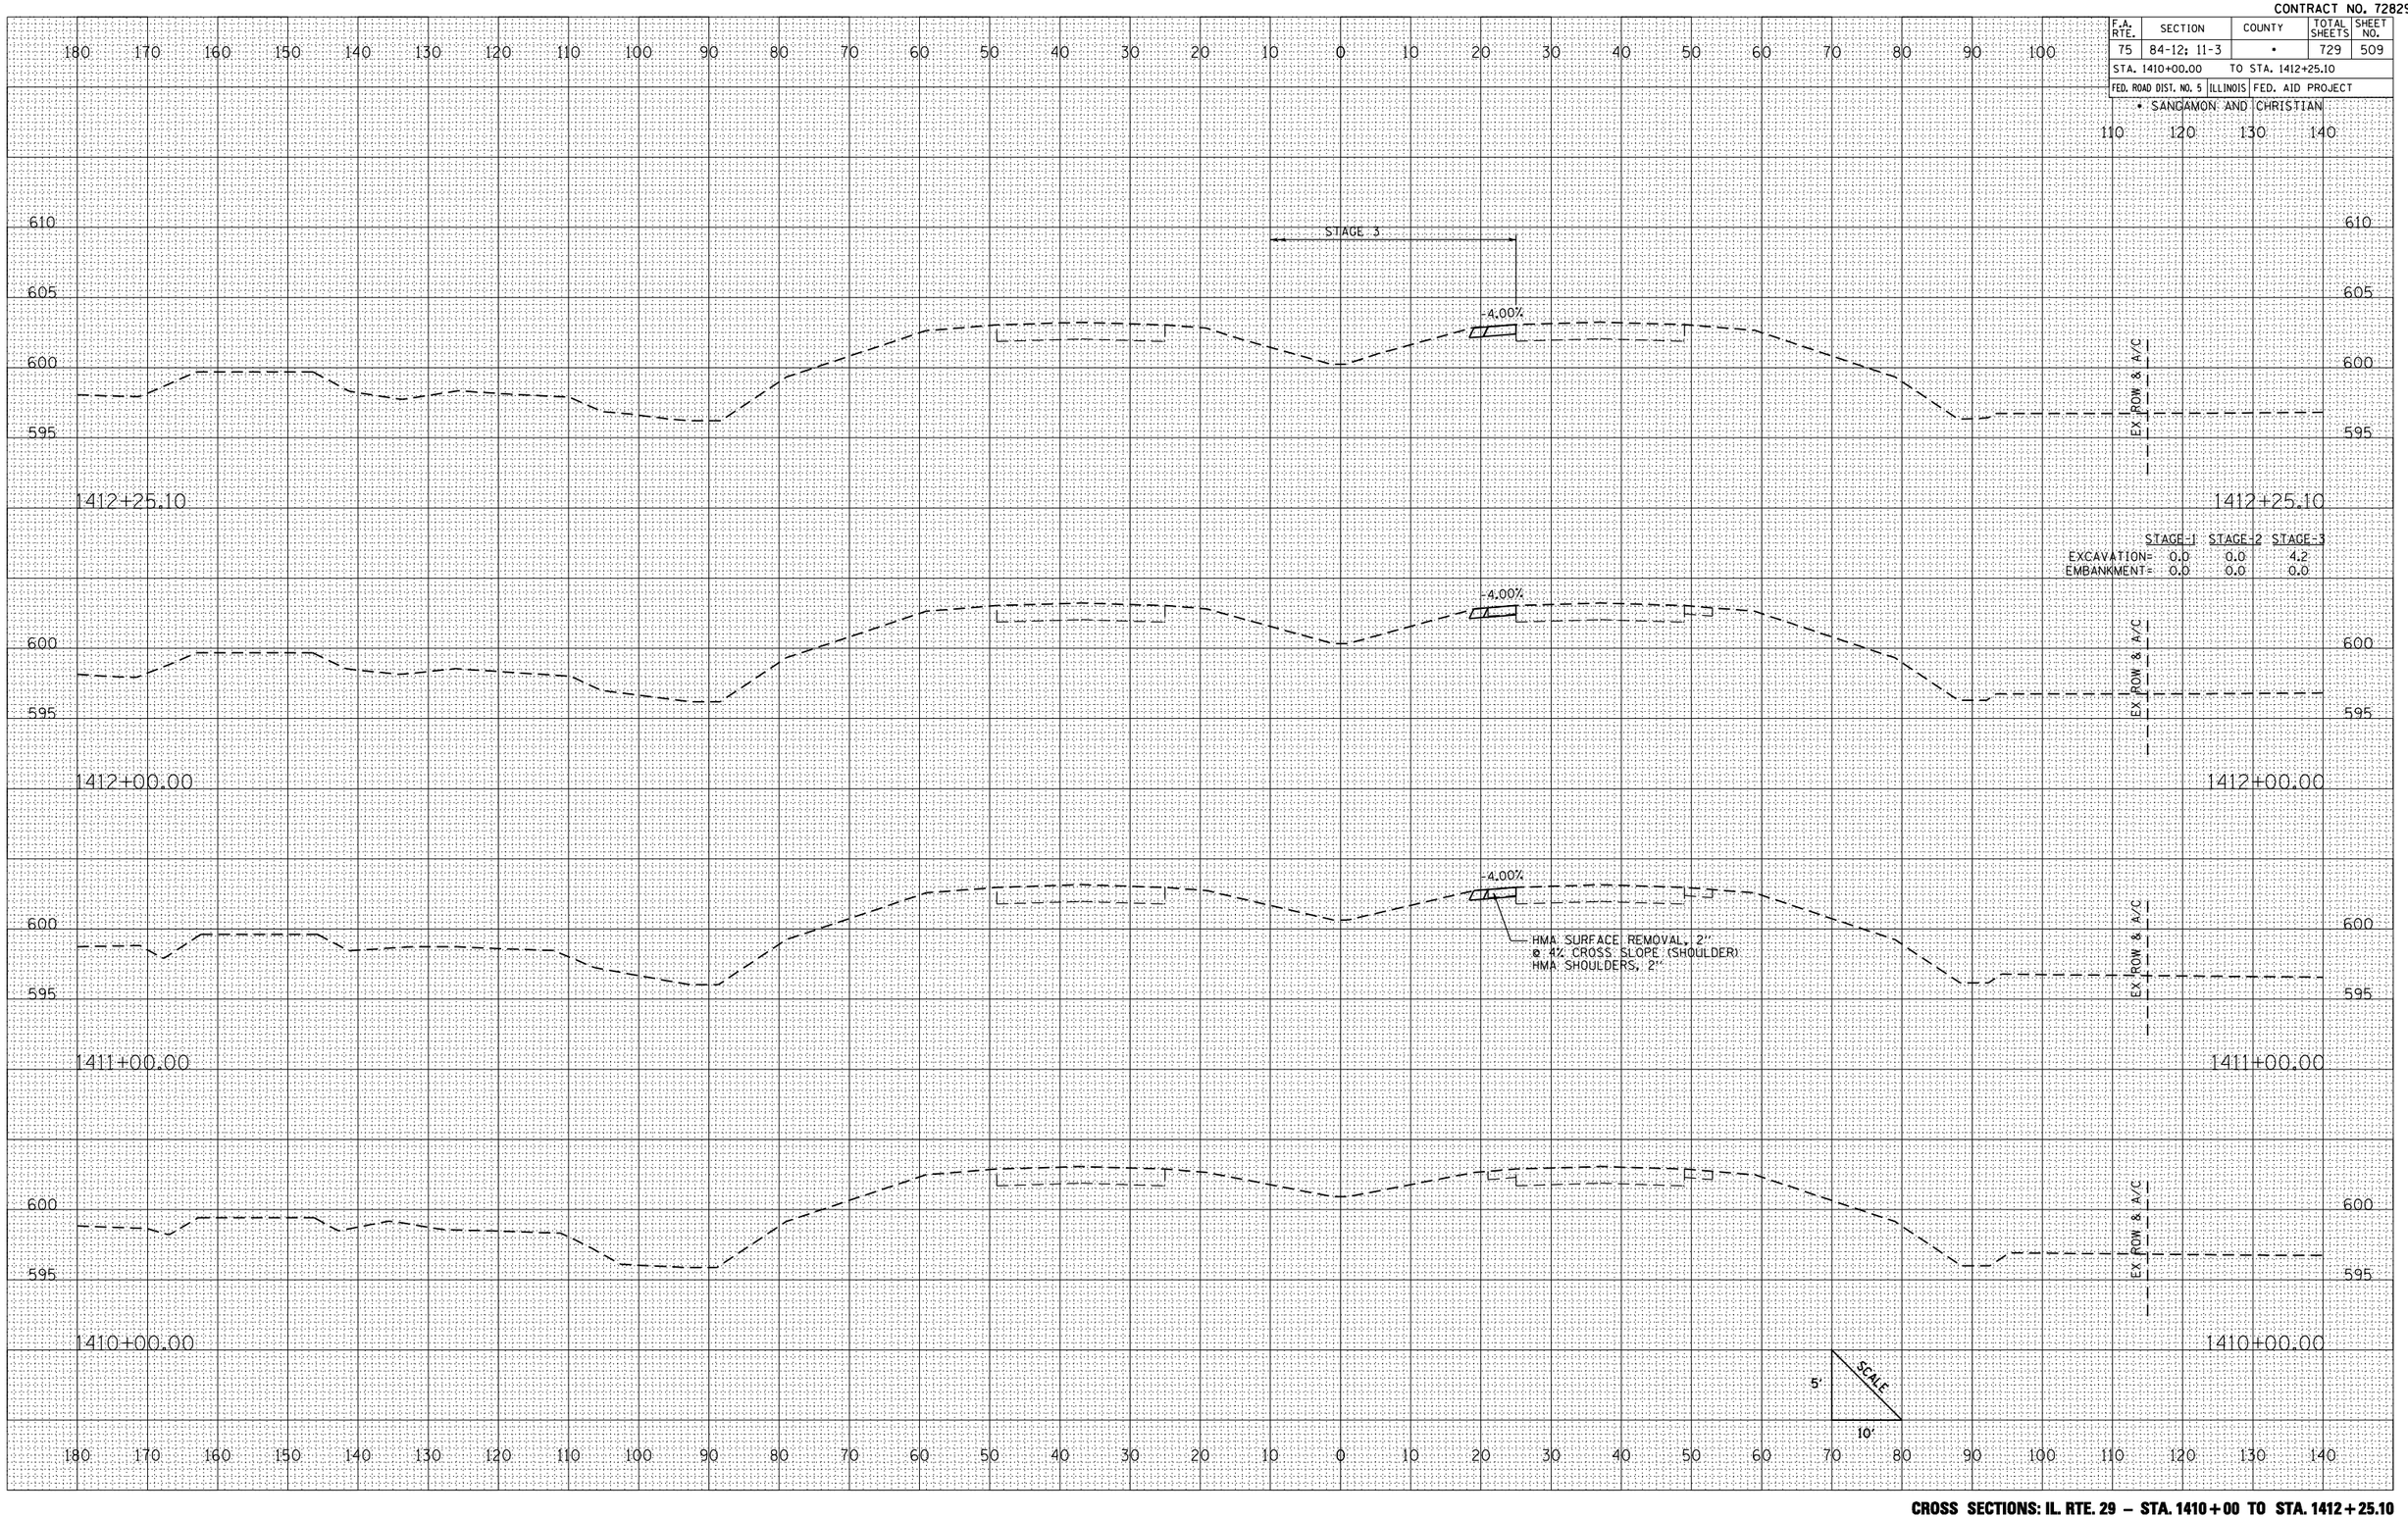

CROSS SECTIONS: IL. RTE. 29 – STA. 1410+00 TO STA. 1412+25.10

FINAL SURVEY NOTE BOOK — NO. — BY — DATE
SURVEYED — PLOTTED — MANUAL — AREAS — AREAS CHECKED

ORIGINAL SURVEY — SURVEYED — PLOTTED — MANUAL — AREAS — AREAS CHECKED

PLOT DATE = 3/16/2012
FILE NAME = L:\IDOT\036601\cd-ov\sheets\D57282ct01.dgn
PLOT SCALE = 211765 ' / IN.
REFERENCE = REF