CONTRACT NO. 72829

F.A. RTE.	SECTION	COUNTY	TOTAL SHEETS	SHEET NO.
75	84-12; 11-3	•	729	517
STA. 1434+00.00		TO STA. 1435+00.00		
FED. ROAD DIST. NO. 5	ILLINOIS	FED. AID PROJECT		

• SANGAMON AND CHRISTIAN

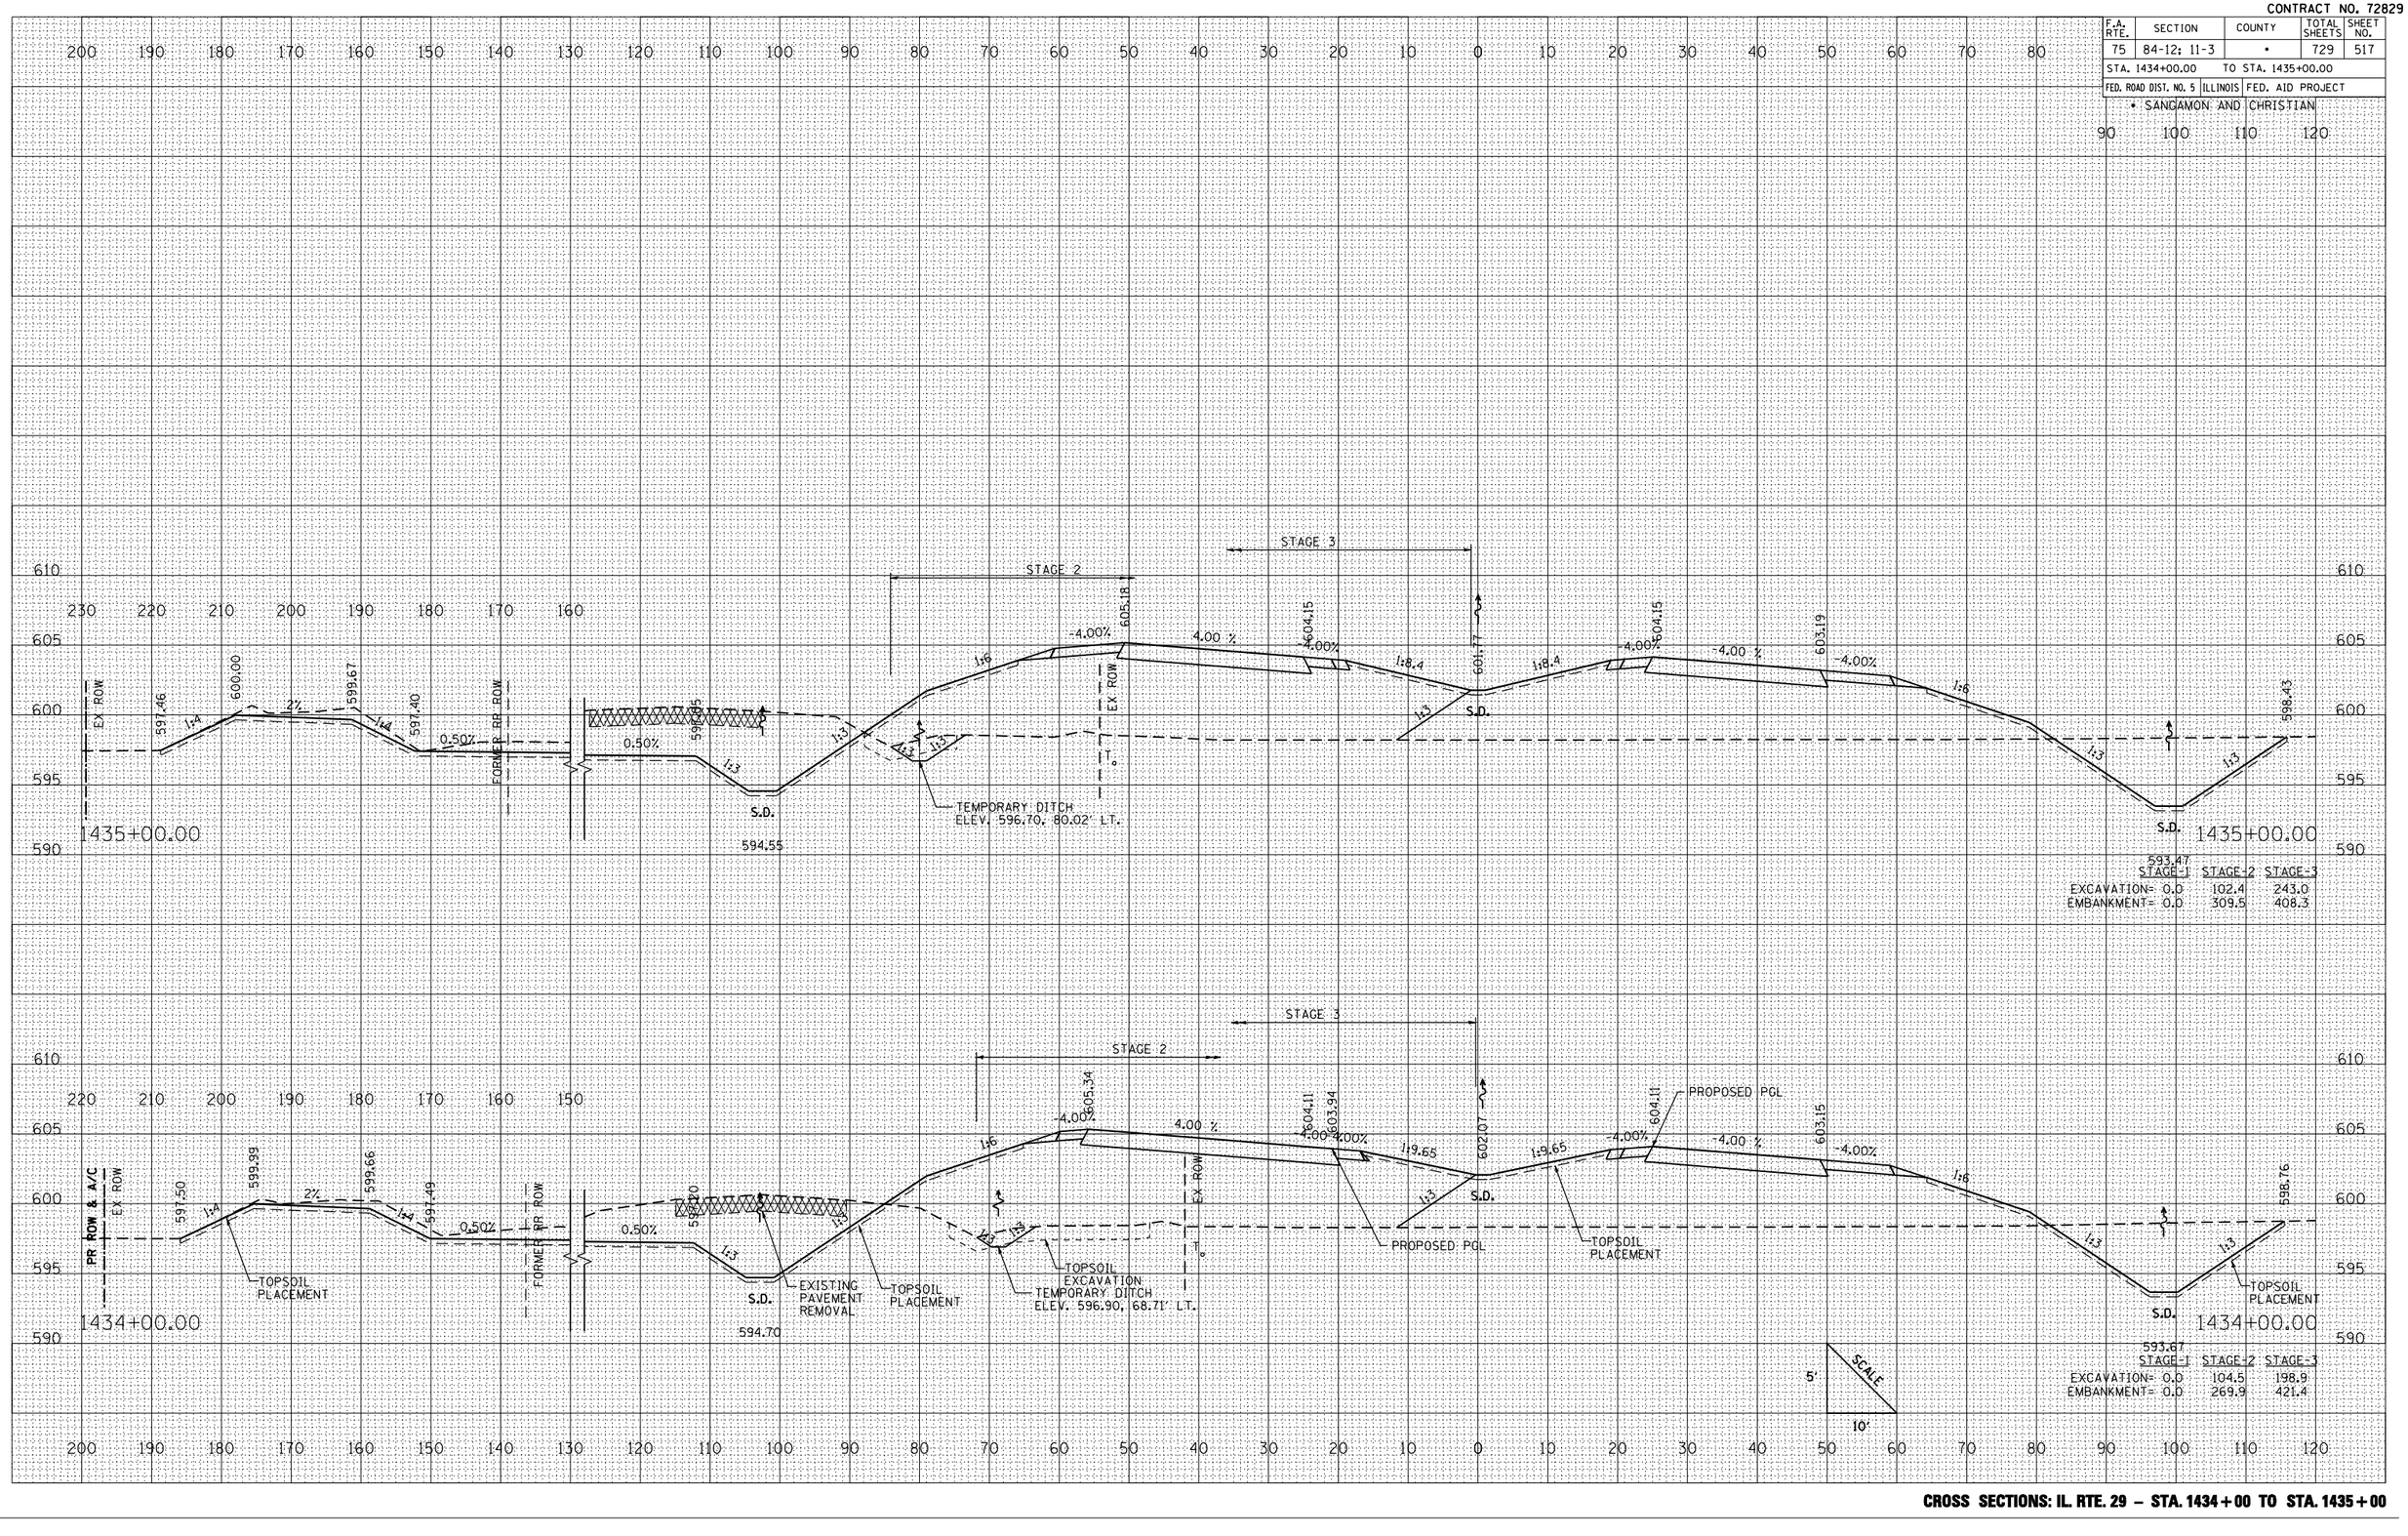

NO.	ORIGINAL SURVEY	BY	DATE
	NOTE BOOK		
	SURVEYED		
	PLOTTED		
	TABULATE		
	AREAS		
	AREAS CHECKED		

NO.	FINAL SURVEY	BY	DATE
	NOTE BOOK		
	SURVEYED		
	PLOTTED		
	TABULATE		
	AREAS		
	AREAS CHECKED		

PLOT DATE = 3/16/2012
FILE NAME = L:\IDOT\830680\dgn\sheets\0672829sht_cs0001.dgn
PLOT SCALE = 21.1765 ' / IN.
REFERENCE = REF

CROSS SECTIONS: IL RTE. 29 – STA. 1434+00 TO STA. 1435+00